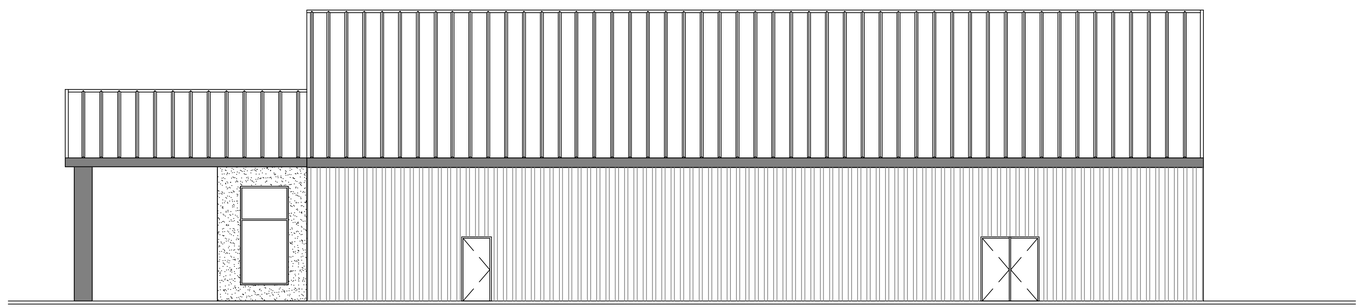

4 RIGHT ELEVATION
SCALE: 1/8"=1'-0"

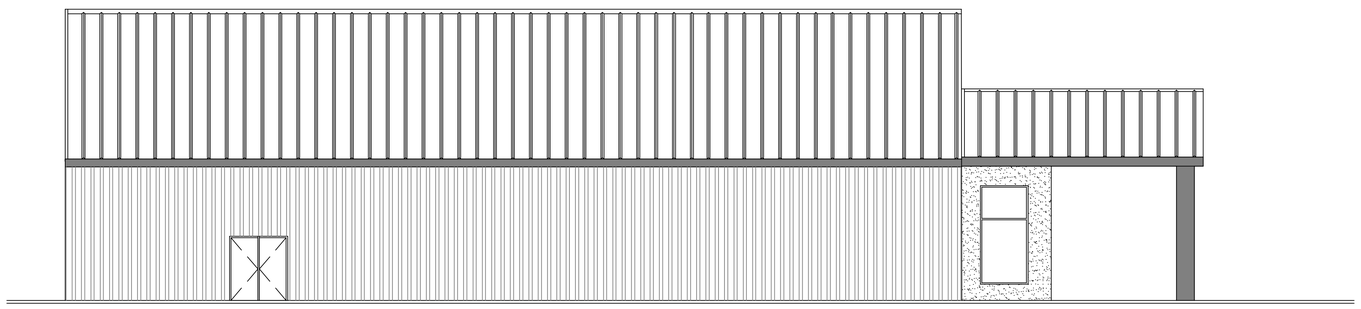

5 LEFT ELEVATION
SCALE: 1/8"=1'-0"

DAMMON ENGINEERING, INC.
LOUISIANA & MISSISSIPPI
Chief Engineer: Brian Mistich, PE
554 Old Spanish Trail
Slidell, LA 70458
www.dammonengineering.com
info@dammonengineering.com
PH: 985.649.5832 F: 985.641.5950

REVISIONS

#	DESCRIPTION	DATE

NEW HOPE COMMUNITY CHURCH

VETERANS BLVD
KEENER, LA

JOB No:	2020	DATE:	01/17/2020
DRAWN BY:	CKD	CHECKED BY:	JAS

SHEET TITLE:
SIDE ELEVATIONS

DRAWING NUMBER:
A103

SHEET No: 4 of 4