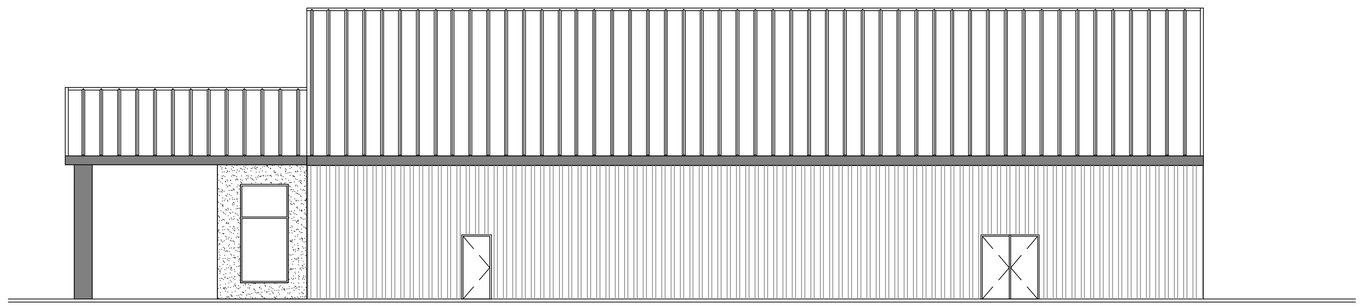

4 RIGHT ELEVATION
SCALE: 1/8"=1'-0"

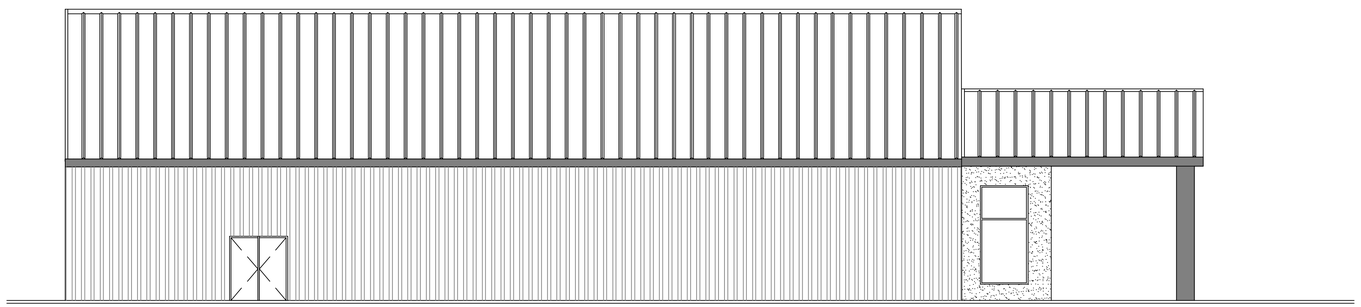

5 LEFT ELEVATION
SCALE: 1/8"=1'-0"

DAMMON ENGINEERING, INC.
LOUISIANA & MISSISSIPPI
Chief Engineer: Brian Mistch, PE
554 Old Spanish Trail
Slidell, LA 70458
www.dammonengineering.com
info@dammonengineering.com
PH: 985.649.5832 F: 985.641.5950

REVISIONS

#	DESCRIPTION	DATE

NEW HOPE COMMUNITY CHURCH
VETERANS BLVD
KENNER, LA

JOB No: 2020 | DATE: 01/17/2020
DRAWN BY: CKD | CHECKED BY: JAS

The client drawings and specifications, designs and engineering representations shown on these drawings are the property of Dammon Engineering, Inc. and are to be used only for this project and are not to be loaned, copied or reproduced in whole or in part, nor are they to be used for any other project without the written permission of Dammon Engineering, Inc. Visual contact with these drawings or specifications shall constitute conclusive evidence of acceptance of these restrictions.

SHEET TITLE:
SIDE ELEVATIONS

DRAWING NUMBER:
A103

SHEET No: 4 of 4

FILE NAME: J:_CHURCHES\New Hope Community Church - KEN\Current Drawings\Option 2\A103 - Elevations.dwg PLOT DATE & TIME: Tuesday, January 21, 2020 12:11:58 PM