PARKING

1 SPACE PER 8 SEATS
446 SEATS / 8 = 56 PARKING SPACES REQUIRED
4 HANDICAP PARKING SPACES PROVIDED
66 REGULAR PARKING SPACES PROVIDED
TOTAL PARKING SPACES PROVIDED 70

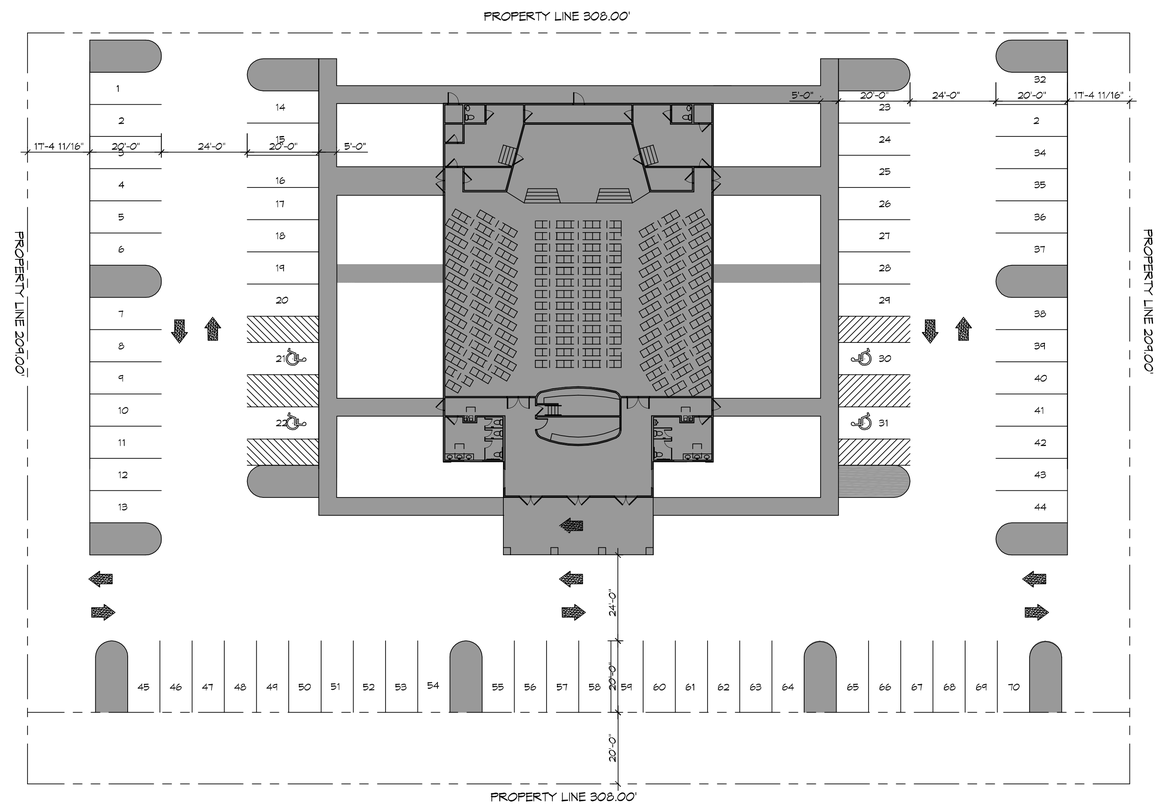

N

1 SITE PLAN

SCALE: 1" = 30'

NEW SITE

DAMMON ENGINEERING, INC.
LOUISIANA & MISSISSIPPI

www.dammonengineering.com
info@dammonengineering.com
PH: 985.649.5832 F: 985.641.5950

Chief Engineer: Brian Mistich, PE
554 Old Spanish Trail
Slidell, LA 70458

#	DESCRIPTION	DATE

REVISIONS

NEW HOPE COMMUNITY CHURCH

VETERANS BLVD
KEERNER, LA

JOB No:	2020	DATE:	01/17/2020
DRAWN BY:	CCD	CHECKED BY:	JAB

THIS DRAWING AND ANY PART THEREOF, PROCEDURES, DESIGNS AND SPECIFICATIONS SHOWN ON OR DESCRIBED IN IT ARE THE PROPERTY OF DAMMON ENGINEERING, INC. AND MAY NOT BE REPRODUCED OR DISCLOSED TO OTHERS, OR USED IN CONNECTION WITH ANY WORK OR PROJECT OTHER THAN THE SPECIFIC PROJECT FOR WHICH IT HAS BEEN PREPARED AND DEVELOPED UNLESS WRITTEN PERMISSION IS OBTAINED FROM DAMMON ENGINEERING, INC. © 2020 DAMMON ENGINEERING, INC.

SHEET TITLE:
SITE PLAN

DRAWING NUMBER:
C101

SHEET No: 1 of 4