PARKING

1 SPACE PER 8 SEATS
446 SEATS / 8 = 56 PARKING SPACES REQUIRED
4 HANDICAP PARKING SPACES PROVIDED
66 REGULAR PARKING SPACES PROVIDED
TOTAL PARKING SPACES PROVIDED 70

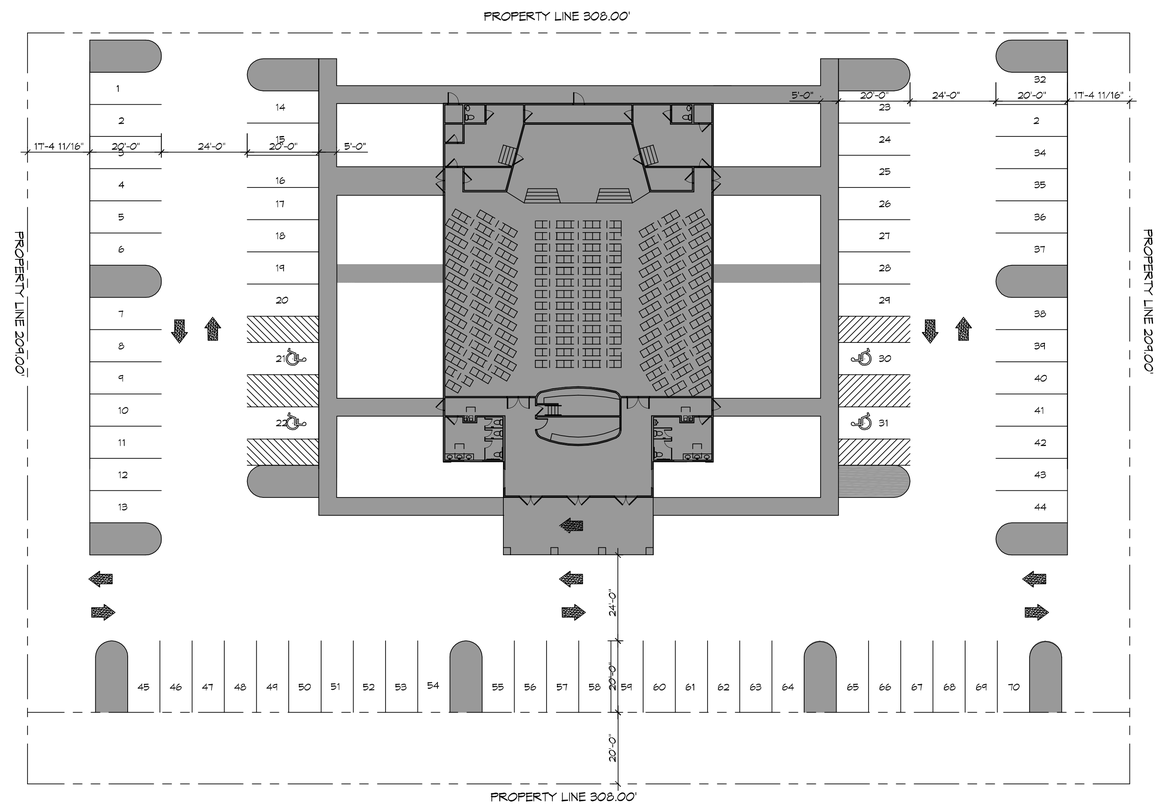

N

1 SITE PLAN

SCALE: 1" = 30'

NEW SITE

DAMMON ENGINEERING, INC.
LOUISIANA & MISSISSIPPI

www.dammonengineering.com
info@dammonengineering.com
PH: 985.649.5832 F: 985.641.5950

Chief Engineer: Brian Mistich, PE
554 Old Spanish Trail
Slidell, LA 70458

#	DESCRIPTION	DATE

REVISIONS

NEW HOPE COMMUNITY CHURCH

VETERANS BLVD
KEERNER, LA

JOB No:	2020	DATE:	01/17/2020
DRAWN BY:	CCD	CHECKED BY:	JAB

THIS DRAWING AND ANY PART THEREOF, PROCEDURES, DESIGNS AND SPECIFICATIONS SHOWN ON OR DESCRIBED IN IT ARE THE PROPERTY OF DAMMON ENGINEERING, INC. AND MAY NOT BE REPRODUCED OR DISCLOSED TO OTHERS, OR USED IN CONNECTION WITH ANY WORK OR PROJECT OTHER THAN THE SPECIFIC PROJECT FOR WHICH IT HAS BEEN PREPARED AND DEVELOPED UNLESS WRITTEN PERMISSION IS OBTAINED FROM DAMMON ENGINEERING, INC. © 2020 DAMMON ENGINEERING, INC.

SHEET TITLE:
SITE PLAN

DRAWING NUMBER:
C101

SHEET No: 1 of 4

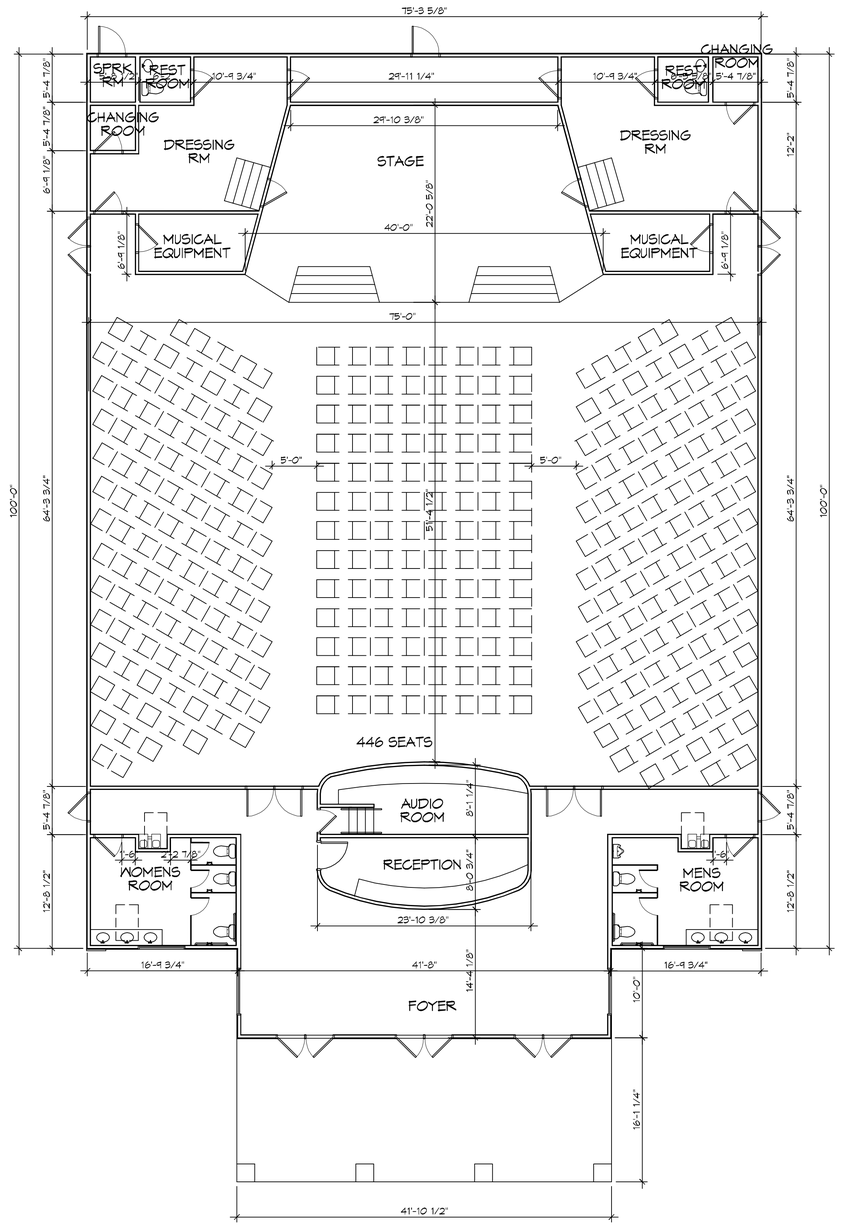

1 FLOOR PLAN OPTION 2
SCALE: 1/8"=1'-0"

DAMMON ENGINEERING, INC.
LOUISIANA & MISSISSIPPI

Chief Engineer: Brian Mistch, PE
554 Old Spanish Trail
Slidell, LA 70458

www.dammoneningineering.com
info@dammoneningineering.com
PH: 985.649.5832 F: 985.641.5950

REVISIONS

#	DESCRIPTION	DATE

NEW HOPE COMMUNITY CHURCH

VETERANS BLVD
KENNER, LA

JOB No:	2020	DATE:	01/17/2020
DRAWN BY:	GKD	CHECKED BY:	JAS

The plans, drawings and specifications, designs and drawings represented therein are the property of Dammon Engineering, Inc. and are protected by copyright. Any reproduction, publication or use of such designs and drawings without the express written consent of Dammon Engineering, Inc. is prohibited.

SHEET TITLE:
FLOOR PLAN

DRAWING NUMBER:
A101

SHEET No: 2 of 4

FILE NAME: J:_Outlook\New Hope Community Church - KEN\Current Drawings\Option 2\A101 - Floor Plan.dwg PLOT DATE & TIME: Tuesday, January 21, 2020 2:31:50 PM

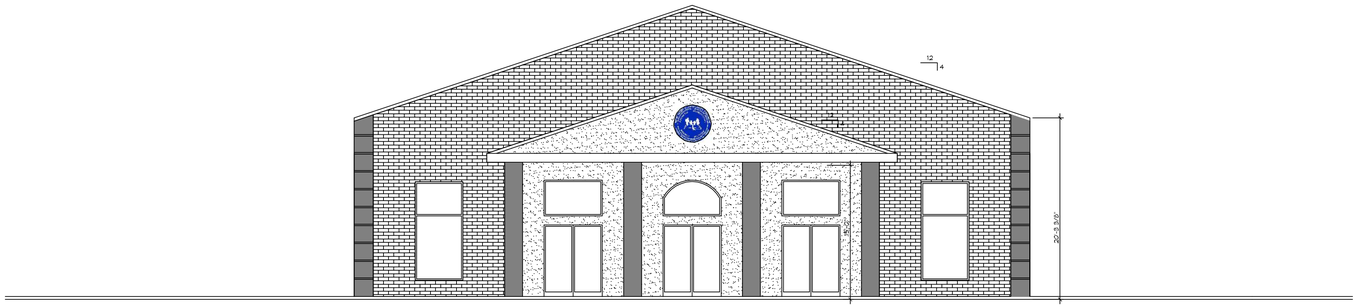

2 FRONT ELEVATION
SCALE: 1/8"=1'-0"

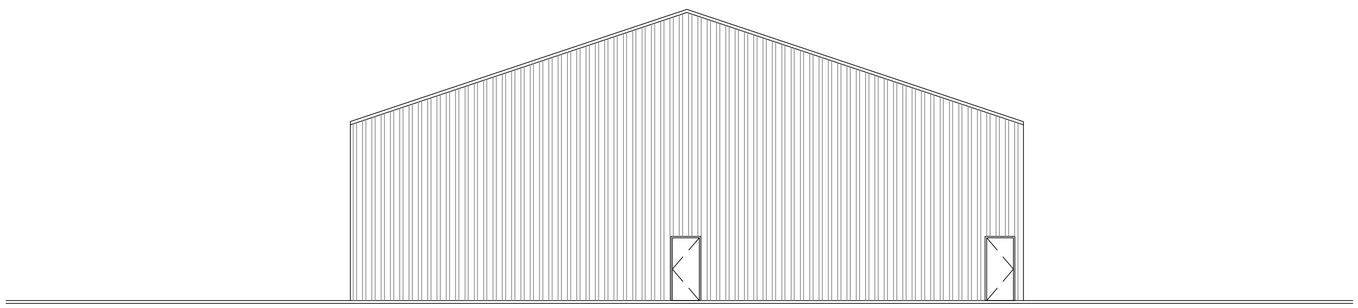

3 REAR ELEVATION
SCALE: 1/8"=1'-0"

DAMMON ENGINEERING, INC.
LOUISIANA & MISSISSIPPI
www.dammonengineering.com
info@dammonengineering.com
PH: 985.649.5832 F: 985.641.5950
Chief Engineer: Brian Mistich, PE
554 Old Spanish Trail
Slidell, LA 70458

REVISIONS

#	DESCRIPTION	DATE

NEW HOPE COMMUNITY CHURCH
VETERANS BLVD
KENNER, LA

JOB No:	2020	DATE:	01/17/2020
DRAWN BY:	CKD	CHECKED BY:	JAS

This plans drawings and specifications, designs and drawings represented herein are the property of Dammon Engineering, Inc. and are protected by copyright. Any reproduction, publication or use of these designs without the express written consent of Dammon Engineering, Inc. is prohibited. Dammon Engineering, Inc. shall not be liable for any damages arising from any unauthorized use of these designs.

SHEET TITLE:
FRONT AND REAR ELEVATION

DRAWING NUMBER:
A102

SHEET No: 3 of 4

FILE NAME: J:\- CHURCHES\New Hope Community Church - KEN\Current Drawings\Option 2\A102 - Elevations.dwg PLOT DATE & TIME: Tuesday, January 21, 2020 2:31:23 PM

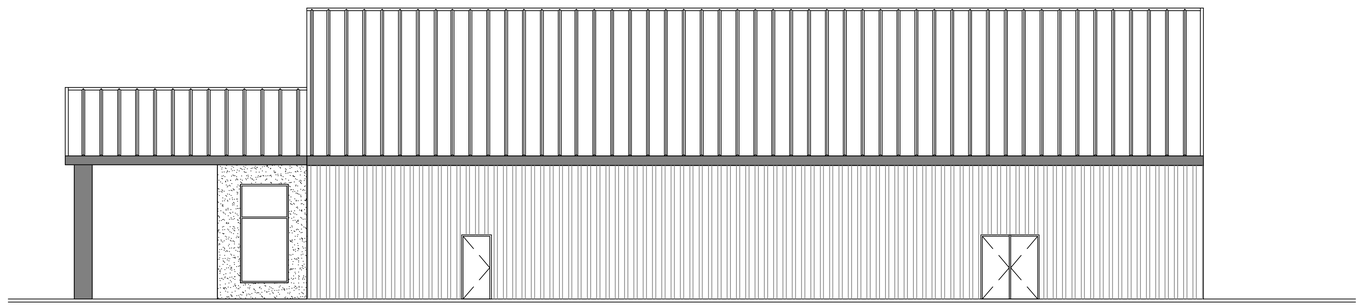

4 RIGHT ELEVATION
SCALE: 1/8"=1'-0"

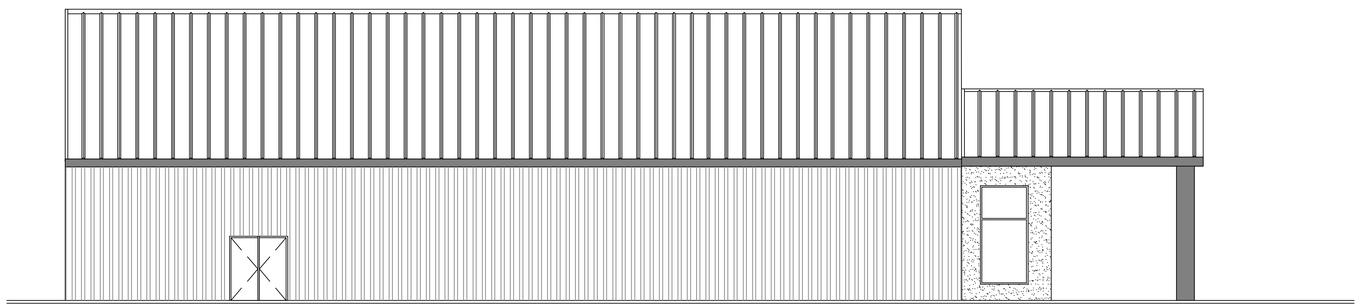

5 LEFT ELEVATION
SCALE: 1/8"=1'-0"

DAMMON ENGINEERING, INC.
LOUISIANA & MISSISSIPPI
Chief Engineer: Brian Mistch, PE
554 Old Spanish Trail
Slidell, LA 70458
www.dammonengineering.com
info@dammonengineering.com
PH: 985.649.5832 F: 985.641.5950

REVISIONS

#	DESCRIPTION	DATE

NEW HOPE COMMUNITY CHURCH
VETERANS BLVD
KENNER, LA

JOB No: 2020 | DATE: 01/17/2020
DRAWN BY: CKD | CHECKED BY: JAS

The client drawings and specifications, designs and engineering representations shown on these drawings are the property of Dammon Engineering, Inc. and are to be used only for this project and are not to be loaned, copied or reproduced in whole or in part, nor are they to be used for any other project without the written permission of Dammon Engineering, Inc. Visual contact with these drawings or specifications shall constitute conclusive evidence of acceptance of these restrictions.

SHEET TITLE:
SIDE ELEVATIONS

DRAWING NUMBER:
A103

SHEET No: 4 of 4

FILE NAME: J:_CHURCHES\New Hope Community Church - KEN\Current Drawings\Option 2\A103 - Elevations.dwg PLOT DATE & TIME: Tuesday, January 21, 2020 12:11:58 PM