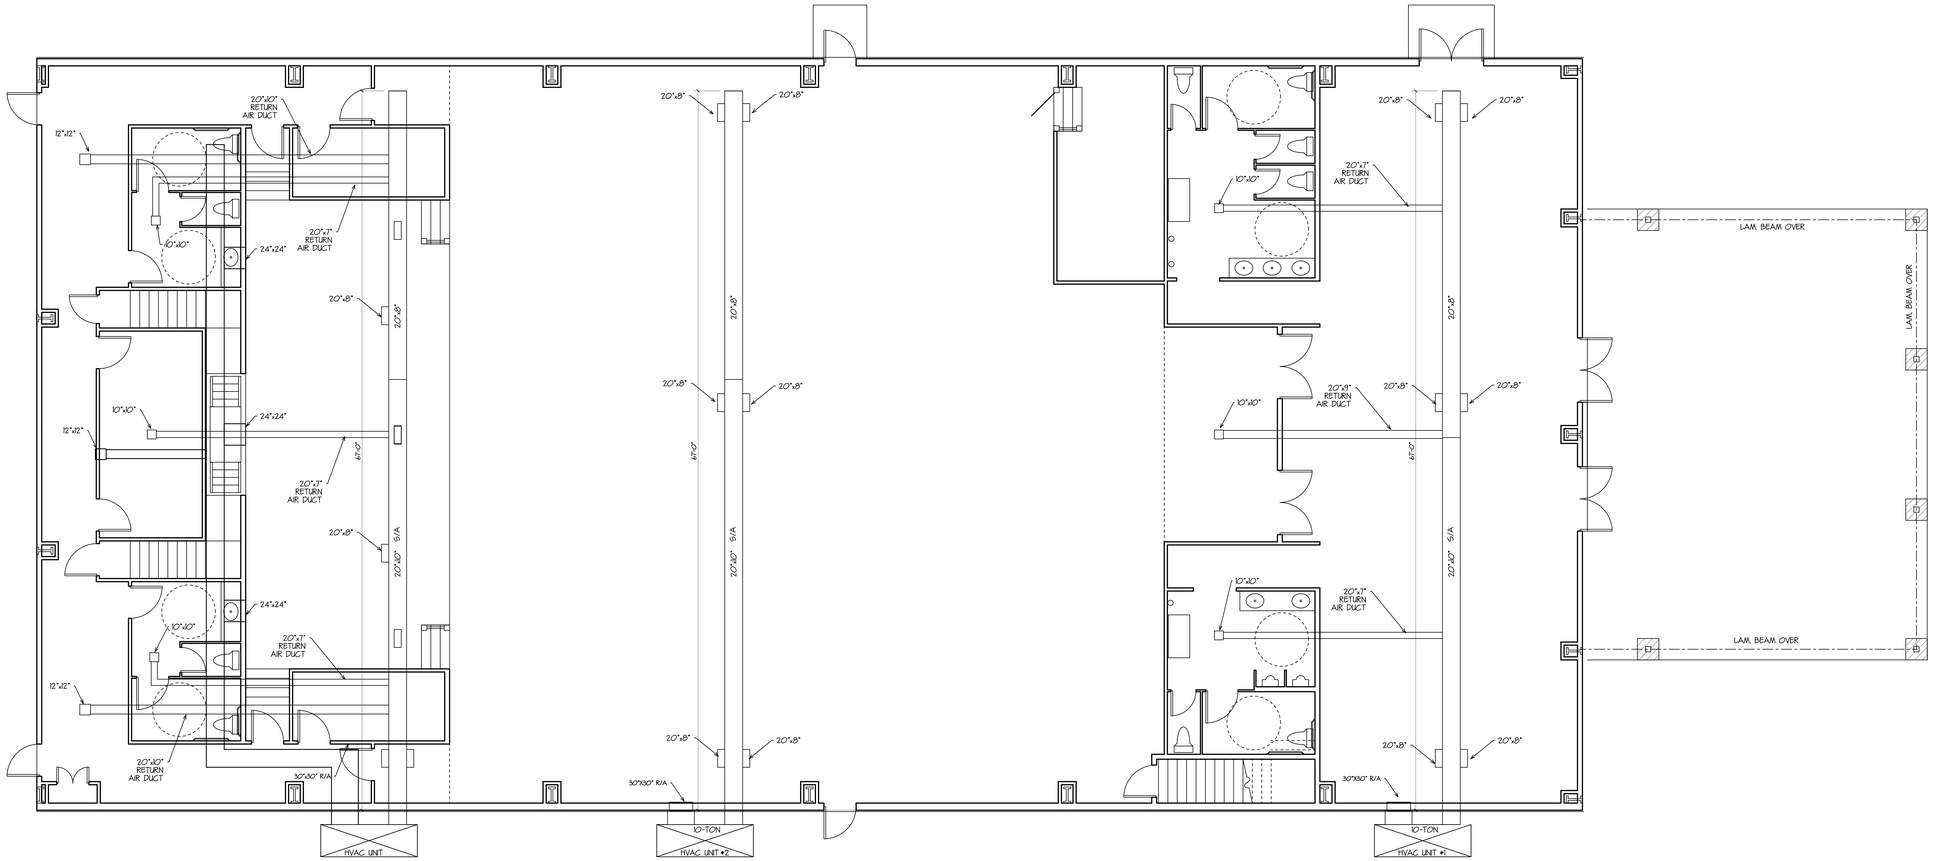

HVAC PLAN
SCALE 1/4" = 1'-0"

NOTES:

SPRAY FOAM ON UNDER SIDE OF ROOF PANELS AND SUPPORTS
INSULATE EXTERIOR WALLS WITH STANDARD METAL BUILDING INSULATION THAT MEETS CODE
NO SPRINKLERS THEREFORE NO LOAD CALCULATIONS REQUIRED
HVAC UNITS ARE ON THE GROUND SEE PLANS FOR APPOXIMATE LOCATION

Although every effort has been made in preparing these plans, the contractor must also verify details for accuracy or errors and be responsible for any discrepancies in the field before proceeding with construction. DesignTech is not responsible for the field work. DesignTech does not perform field supervision nor select building materials unless specified in writing by the owner.
All notes, specifications and other information on the plans are included as instructed by the owner. DesignTech is not responsible for any errors or omissions in the owner provided plans and seals PREPARED FOR USE BY KNOWLEDGEABLE AND EXPERIENCED LICENSED CONTRACTORS.
This drawing contains valuable, confidential, proprietary, trade secret information. Except for contractors thereof, its full reproduction or other use without the written consent of DesignTech is prohibited without consent of DesignTech Residential Partners, Inc.

HVAC PLAN

PLANS FOR:
TRUE LIFE CHURCH
62160 AIRPORT ROAD
ST. TAMMANY PARISH, LA

HOUSE PLANS by
DesignTech
OF LOUISIANA, LLC
St. Tammany Parish, LA.
SLIDELL 985-847-0600

DATE 4-11-24

CODE	LIVING	AREA U. R.	INDEX
O	10080	11410	B069

DESIGNED BY	DRAWN BY	CHECKED BY	SHEET SIZE
DWH	JMC	DWH	36" X 60"

A-?

© Copyright 2024 as published work by DesignTech of LA. LLC
ALL RIGHTS RESERVED.

EMAIL: houseplans@designtechusa.com