Lighting Fixture Schedule		
Family	Count	Description
Ceiling Light - Flat Round	34	RECESSED LIGHTING
Emergency Wall Light	3	INTERIOR LIGHTS
Hanging_Ball_11032	18	HANGING LIGHTS
LED_Strip_Lights_11549	16	14-INTERIOR/2-EXTERIOR
Sconce Light - Uplight	4	
Street Light - Antique	4	EXTERIOR LIGHTS
Wall_Sconce_4168	4	EXTERIOR LIGHTS
Wall_Sconce_based_on_Madison_Series_by_Camman_Industries_11175	11	INTERIOR LIGHTS

Electrical Fixture Schedule		
Family	Count	Description
Electrical Fixture WIRING	1	
M_Switch-Three Way	2	TO BE DETERMINED BY ELECTRICIAN
Outlet-Communications	14	TO BE DETERMINED BY ELECTRICIAN
Outlet-Duplex	41	TO BE DETERMINED BY ELECTRICIAN
Outlet-GFI	5	TO BE DETERMINED BY ELECTRICIAN
Switch-Dimmer	7	
Switch-Single	14	TO BE DETERMINED BY ELECTRICIAN
Switch-Three Way	5	TO BE DETERMINED BY ELECTRICIAN

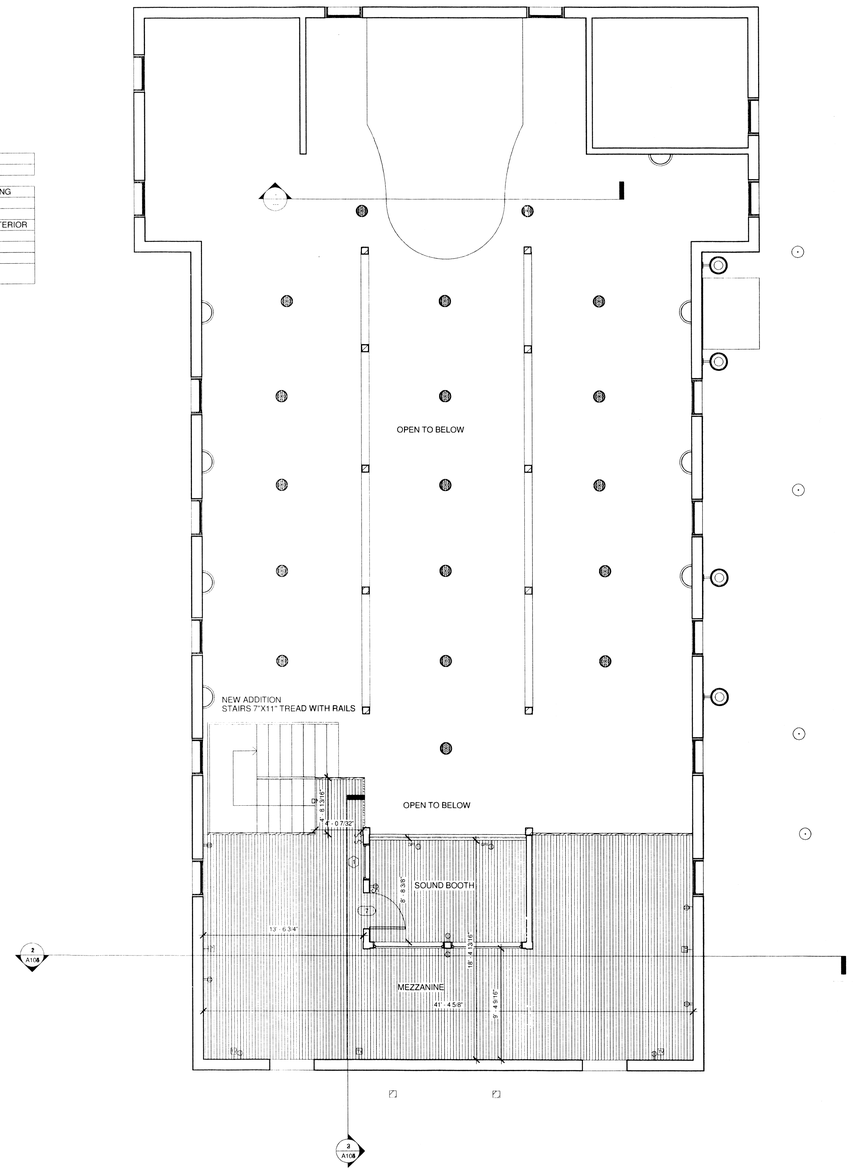

2 MEZZANINE
1/4" = 1'-0"

THESE PLANS HAVE BEEN PREPARED UNDER MY DIRECT SUPERVISION, AND TO THE BEST OF MY KNOWLEDGE AND BELIEF, COMPLY WITH ALL THE BUILDING CODES OF THE CITY OF NEW ORLEANS, AS WELL AS STATE AND NATIONAL CODES. I AM NOT SUPERVISING THE WORK.

EMMETT G. DAMMON

STATE OF LOUISIANA
EMMETT G. DAMMON
LICENSE NO. 18278
PROFESSIONAL ENGINEER
ELECTRICAL ENGINEER

Autodesk® Revit®

www.autodesk.com/revit

Consultant
Address
Address
Address
Phone

Consultant
Address
Address
Address
Phone

Consultant
Address
Address
Address
Phone

Consultant
Address
Address
Address
Phone

Consultant
Address
Address
Address
Phone

No.	Description	Date

URBAN IMPACT MINISTRIES

THE SANCTUARY

ELECTRICAL MEZZANINE PLAN

Project Number	1
Date	10/08/2012
Drawn By	J. A.E. JACQUET
Checked By	ARCHITECT ROBERT SOLLBERGER
	A107
Scale	1/4" = 1'-0"

11/8/2012 9:43:22 PM