


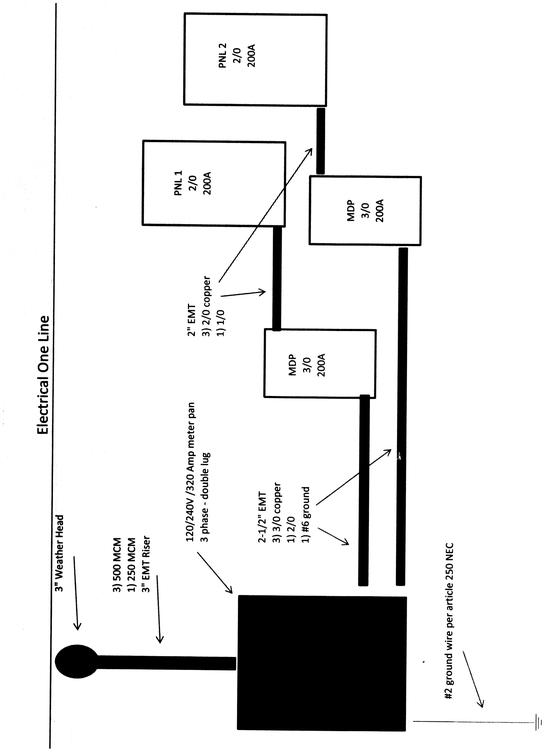


1 ELECTRICAL PLAN
1/4" = 1'-0"

THESE PLANS HAVE BEEN PREPARED UNDER MY DIRECT SUPERVISION, AND TO THE BEST OF MY KNOWLEDGE AND BELIEF, COMPLY WITH ALL THE BUILDING CODES OF THE CITY OF NEW ORLEANS, AS WELL AS STATE AND NATIONAL CODES. I AM NOT SUPERVISING THE WORK.

EMMETT G. DAMMON

STATE OF LOUISIANA
EMMETT G. DAMMON
License No. 8209
PROFESSIONAL ENGINEER
IN
ELECTRICAL ENGINEERING

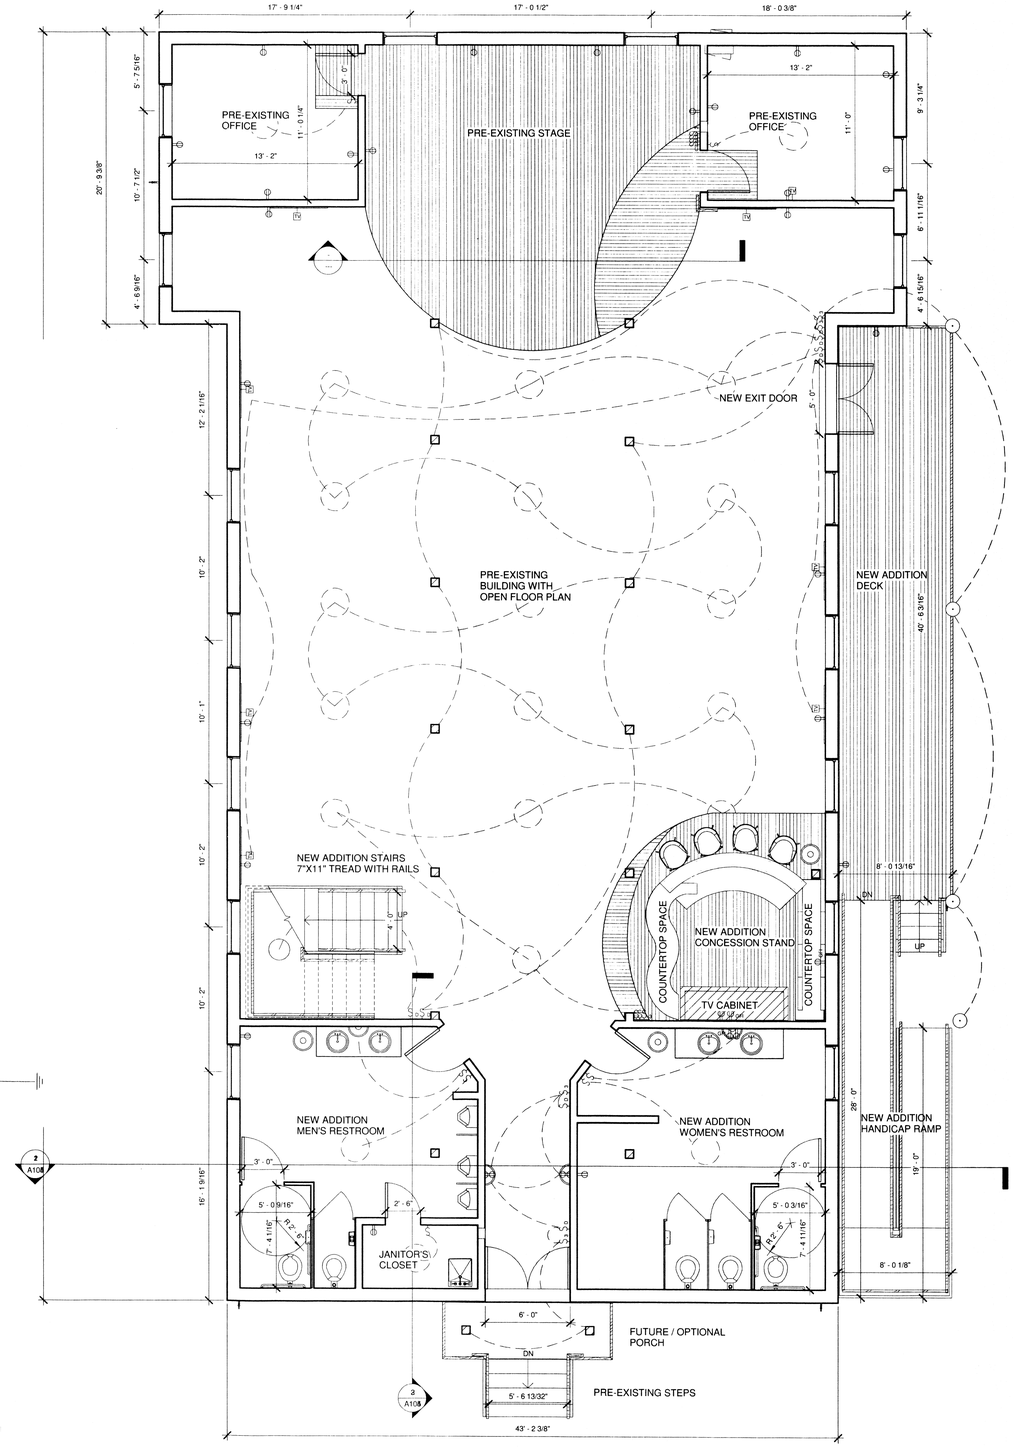Autodesk® Revit®

www.autodesk.com/revit

Consultant
Address
Address
Address
Phone

Consultant
Address
Address
Address
Phone

Consultant
Address
Address
Address
Phone

Consultant
Address
Address
Address
Phone

Consultant
Address
Address
Address
Phone

| No. | Description | Date |
|---|---|---|
| | | |

# URBAN IMPACT MINISTRIES

# THE SANCTUARY

## ELECTRICAL FIRST FLOOR PLAN

| | |
|---|---|
| Project Number | 1 |
| Date | 10/08/2012 |
| Drawn By | J. A.E. JACQUET |
| Checked By | ARCHITECT ROBERT SOLLBERGER |
| | A106 |
| Scale | 1/4" = 1'-0" |

11/11/2012 7:00:11 PM