Door Schedule				
Mark	Level	Width	Height	Family and Type
1	FLOOR	3' - 0"	7' - 0"	Single-Flush: 36" x 84"
2	FLOOR	6' - 0"	6' - 6"	Double-Panel 2: 72" x 78"
3	FLOOR	5' - 0"	7' - 0"	Double-Panel 2: 72" x 84"
5	FLOOR	3' - 0"	7' - 0"	Single-Flush: 36" x 84"
6	FLOOR	2' - 6"	6' - 8"	Single-Panel 2: 30" x 80"
7	2ND FLOOR LEVEL	3' - 0"	7' - 0"	Single-Panel 2: GLASS SOUND DOOR
8	FLOOR	3' - 0"	6' - 8"	Single-Panel 2: 36" x 80"
9	FLOOR	3' - 0"	6' - 8"	Single-Panel 2: 36" x 80"
10	FLOOR	3' - 0"	6' - 8"	Single-Panel 2: HANDICAP DOOR
11	FLOOR	3' - 0"	6' - 8"	Single-Panel 2: HANDICAP DOOR

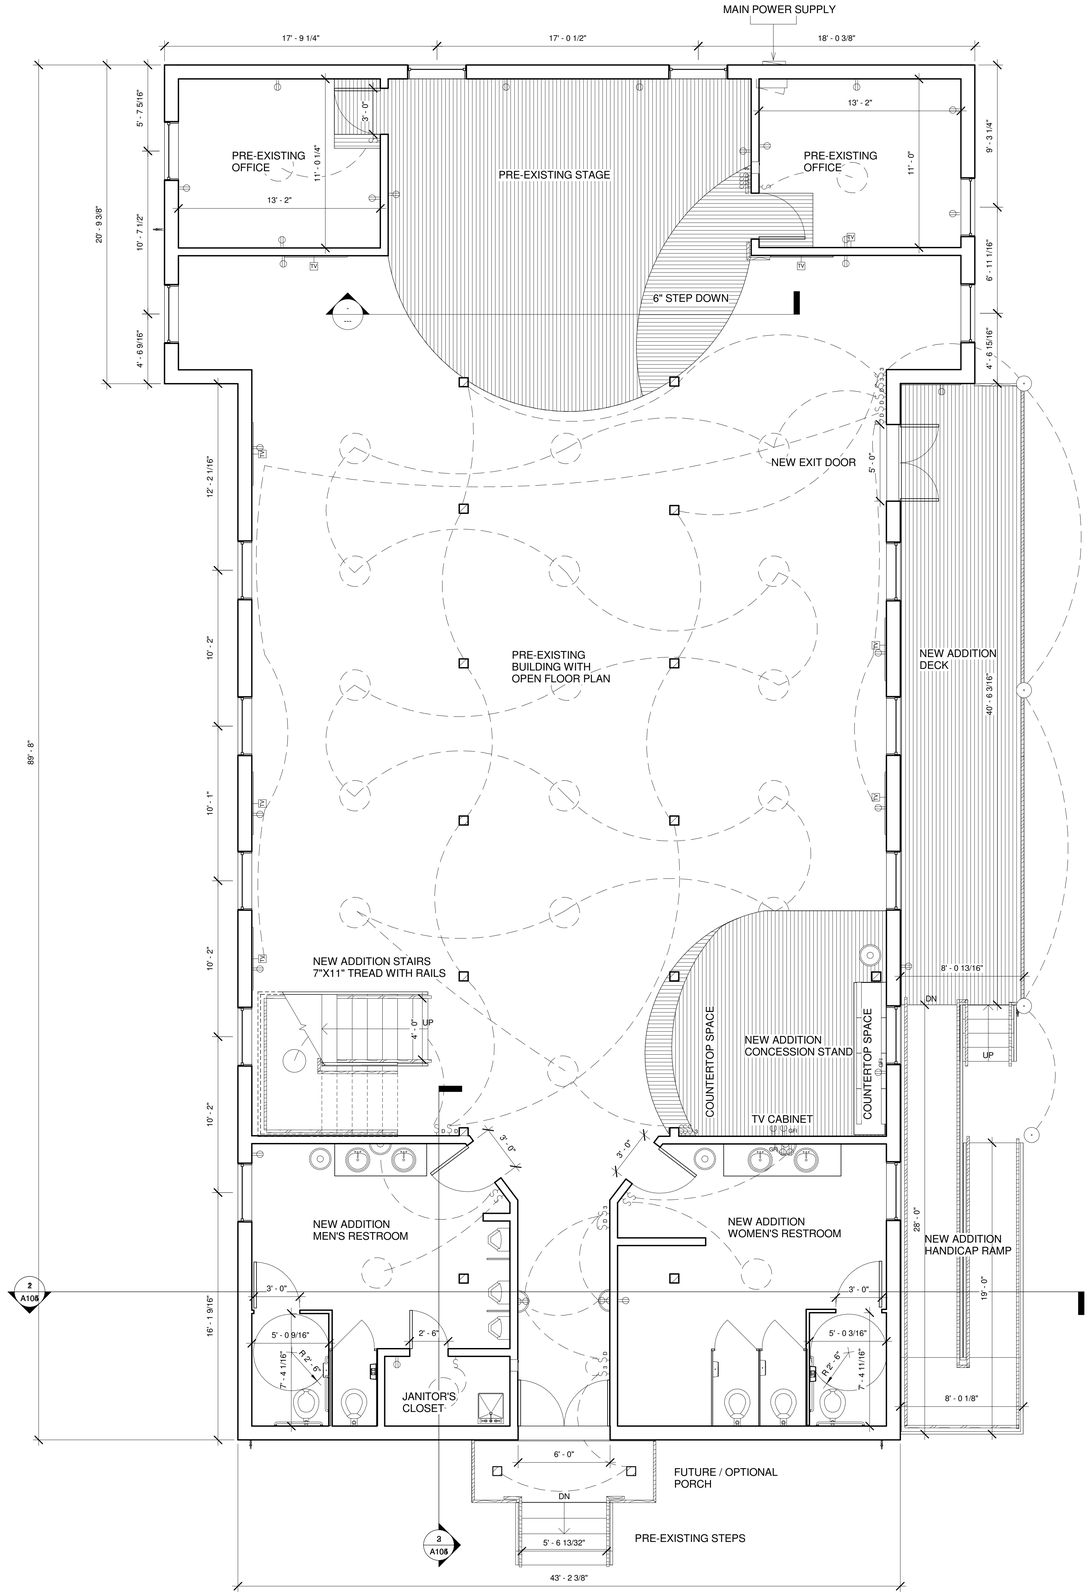

Autodesk® Revit®

www.autodesk.com/revit

Consultant
Address
Address
Address
Phone

Consultant
Address
Address
Address
Phone

Consultant
Address
Address
Address
Phone

Consultant
Address
Address
Address
Phone

Consultant
Address
Address
Address
Phone

No.	Description	Date

URBAN IMPACT MINISTRIES

THE SANCTUARY

FIRST FLOOR PLAN

Project Number	1
Date	10/08/2012
Drawn By	J. A.E. JACQUET
Checked By	ARCHITECT ROBERT SOLLBERGER
	A101
Scale	1/4" = 1'-0"

11/11/2012 6:38:08 PM