LEGEND:

- PROPERTY LINE
- SETBACK LINE
- EXISTING BUILDING
- HANDICAP PARKING
- HANDICAP PARKING SIGN

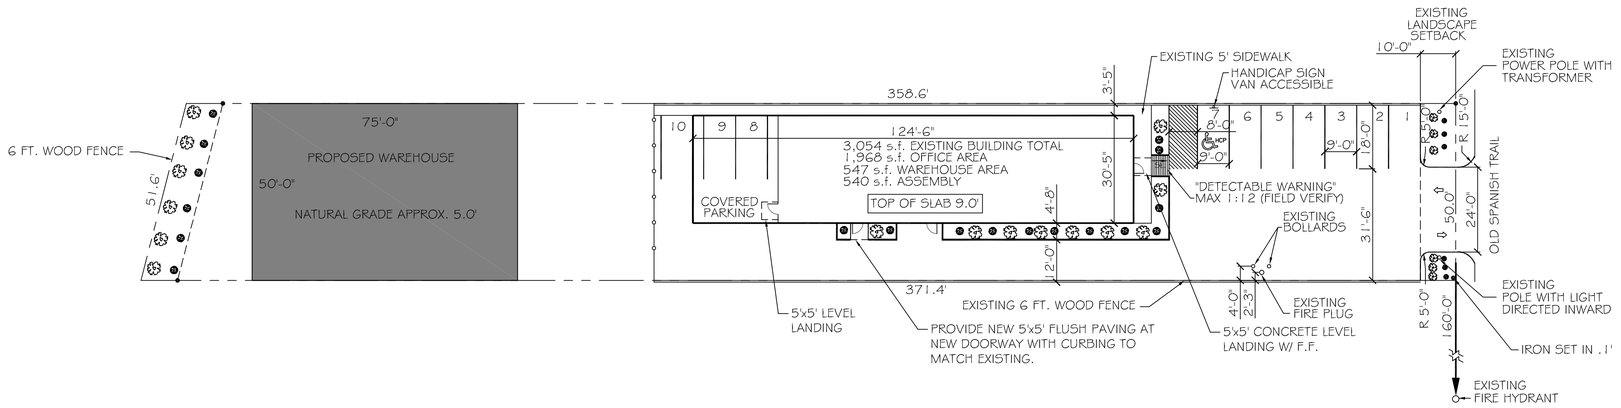

EXISTING SITE PLAN

SCALE: 1"=20'-0"

ZONED C-3

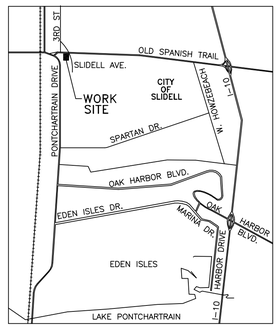

VICINITY MAP

N.T.S.

PARKING REQUIREMENTS:

3,054 s.f./300s.f. = 10 SPACES
TOTAL REQUIRED= 10 SPACES (INCLUDING 1 HANDICAPPED)
TOTAL PROVIDED= 10 SPACES (INCLUDING 1 HANDICAPPED)

LEGAL DESCRIPTION

SQUARE 4
LOT 19
PINE CREST SUBD.
SLIDELL
ST. TAMMANY PARISH, LA
FLOOD ZONE A5

NOTE:
SITE PLAN WITH BUILDING AND PARKING IS EXISTING. NO NEW WORK EXCEPT MODIFICATIONS @ NEW SIDE & REAR DOORS, NEW FRONT & SIDE WINDOWS AND REPLACE EXTERIOR SINGLE FRONT DOOR WITH A NEW 7'-0" DOOR WITH 1'-0" TRANSOM AND SIDE LIGHTS.

DAMMON
ENGINEERING, INC.

CHIEF ENGINEER
EMMETT
DAMMON, P.E.

CHIEF ARCHITECT
ROBERT
WILTSE

1095 FLORIDA AVENUE
SLIDELL, LA. 70458
OFFICE: 985-649-5832
FAX: 985-641-5950

WEBSITE:
WWW.DAMMONENGINEERING.COM

EMAIL:
DAMMONENG@BELLSOUTH.NET

ARCHITECTURE

ENGINEERING

STUDIES

PLANNING

INVESTIGATION

EXPERT WITNESS

OFFICE RENOVATION

RAY MASKER
OLD SPANISH TRAIL
SLIDELL, LA

EXISTING SITE PLAN

REV:

SCALE: AS NOTED

JOB#: 1848

DATE: 2-25-08

SHEET 2

C-1

REVISED: 6-9-08
REVISED: 5-19-08

OF 11