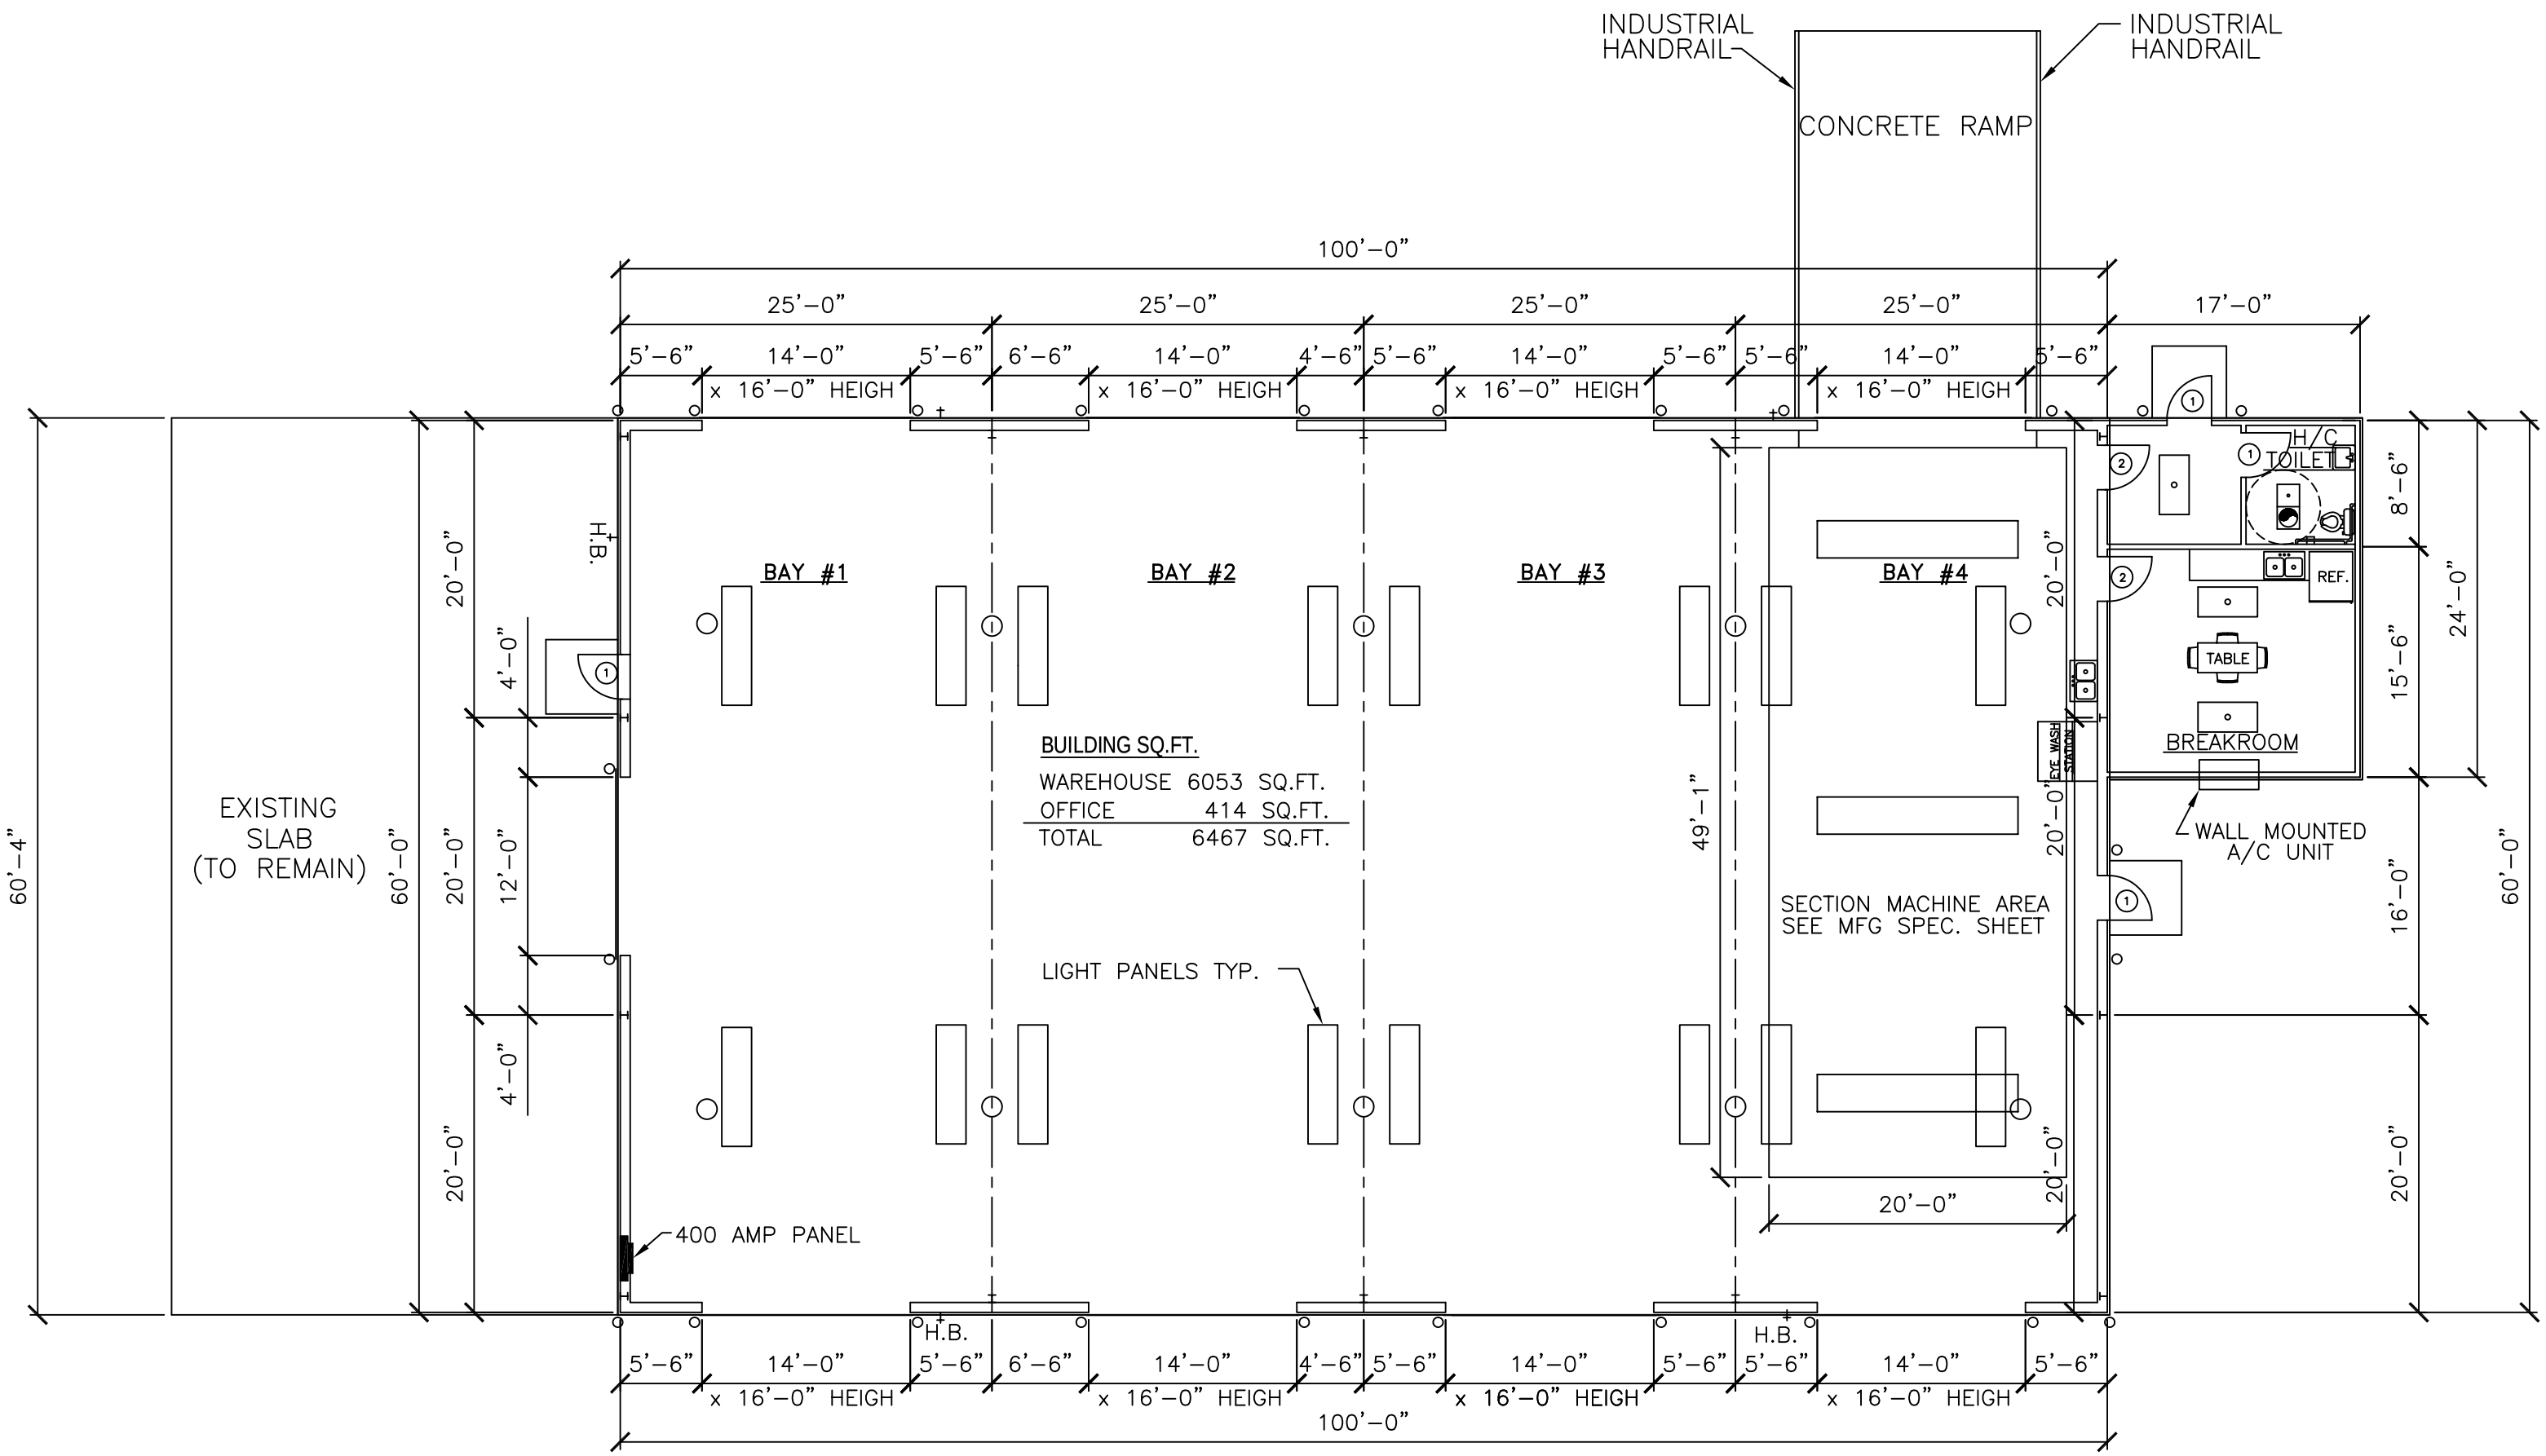
INDUSTRIAL HANDRAIL
INDUSTRIAL HANDRAIL
CONCRETE RAMP
100'-0"
25'-0"
25'-0"
25'-0"
25'-0"
17'-0"
5'-6"
14'-0"
5'-6"
6'-6"
14'-0"
4'-6"
5'-6"
14'-0"
5'-6"
5'-6"
14'-0"
5'-6"
x 16'-0" HEIGH
x 16'-0" HEIGH
x 16'-0" HEIGH
x 16'-0" HEIGH
H/C TOILET
REF.
TABLE
BREAKROOM
EYE WASH STATION
WALL MOUNTED A/C UNIT
BAY #1
BAY #2
BAY #3
BAY #4
H.B.
BUILDING SQ.FT.
WAREHOUSE 6053 SQ.FT.
OFFICE 414 SQ.FT.
TOTAL 6467 SQ.FT.
EXISTING SLAB (TO REMAIN)
SECTION MACHINE AREA SEE MFG SPEC. SHEET
LIGHT PANELS TYP.
400 AMP PANEL
20'-0"
4'-0"
12'-0"
60'-4"
60'-0"
49'-1"
8'-6"
15'-6"
16'-0"
24'-0"