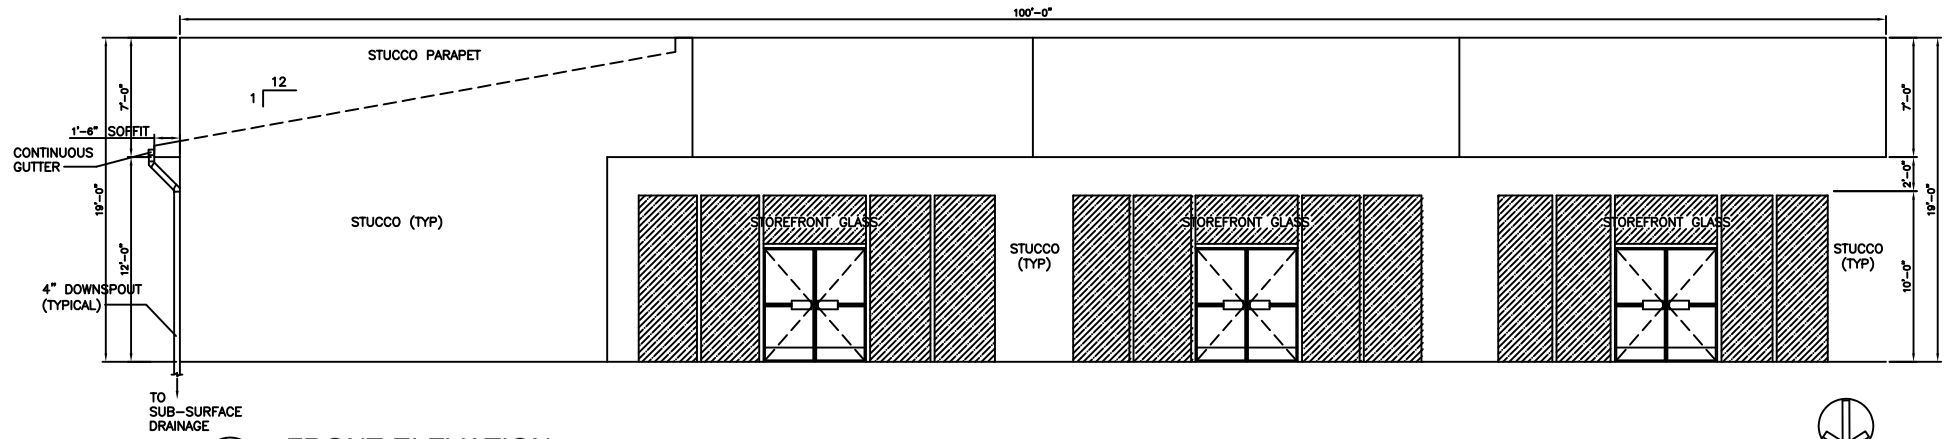

1 A-3 FRONT ELEVATION
1/4"=1'-0"

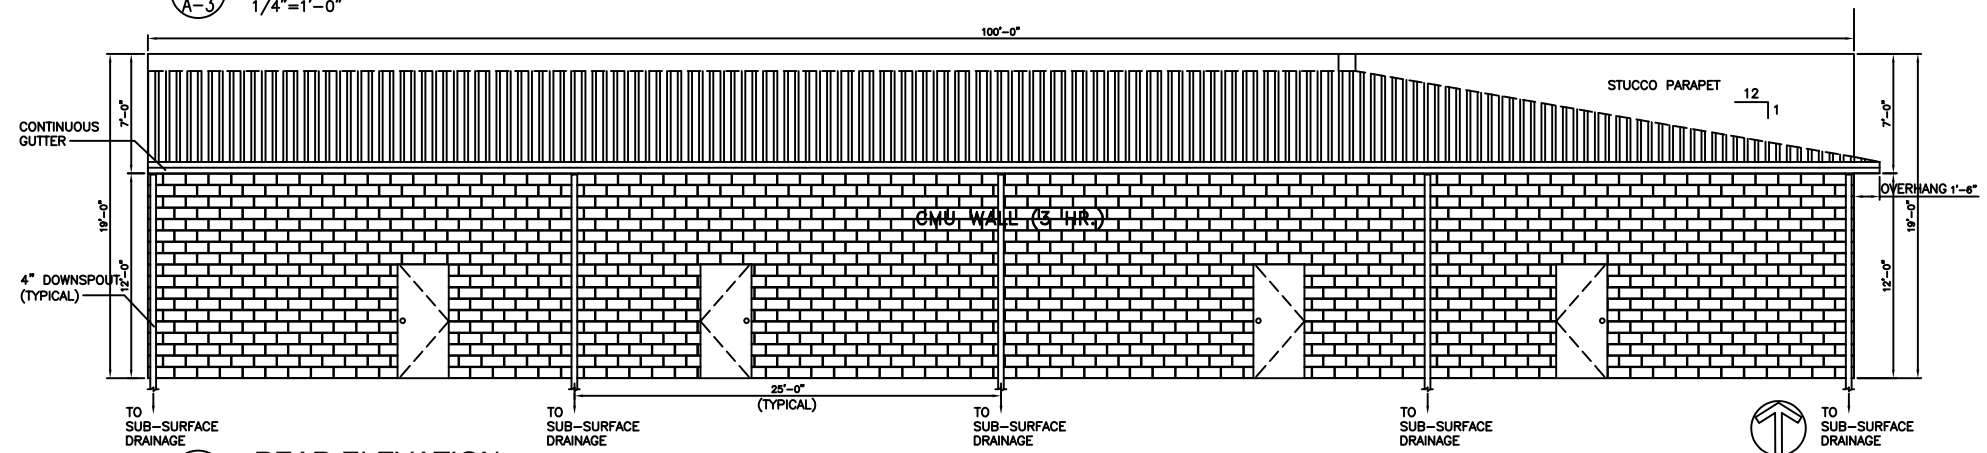

2 A-3 REAR ELEVATION
1/4"=1'-0"

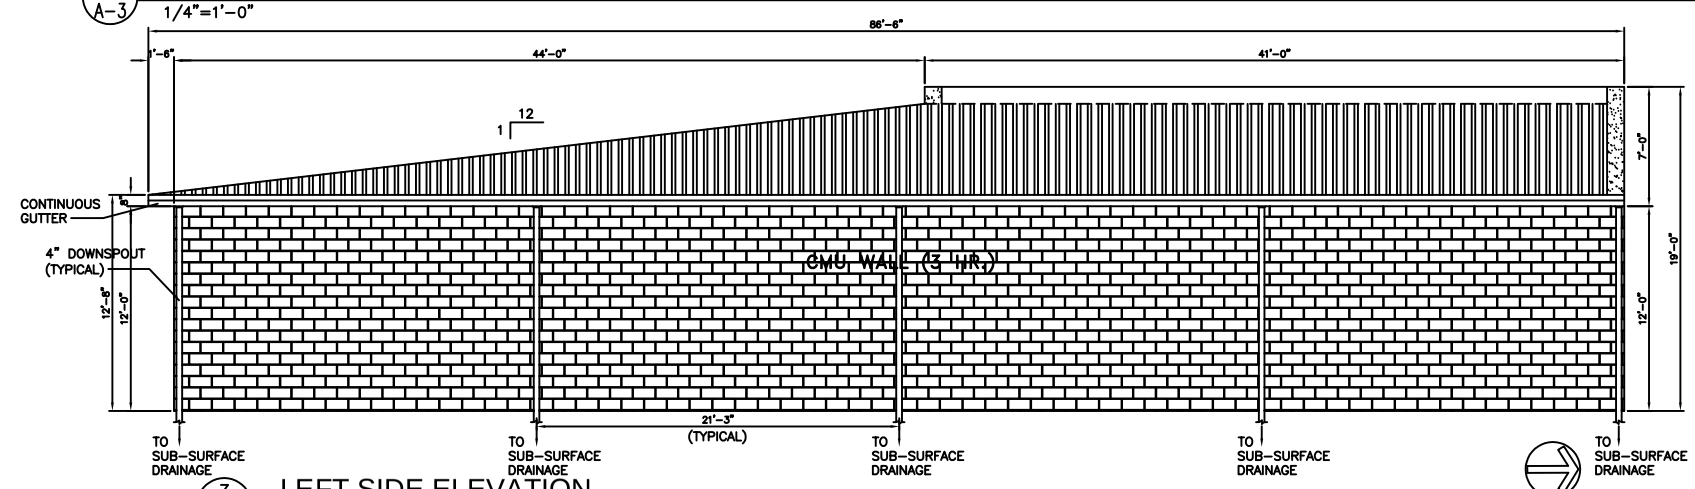

3 A-3 LEFT SIDE ELEVATION
1/4"=1'-0"

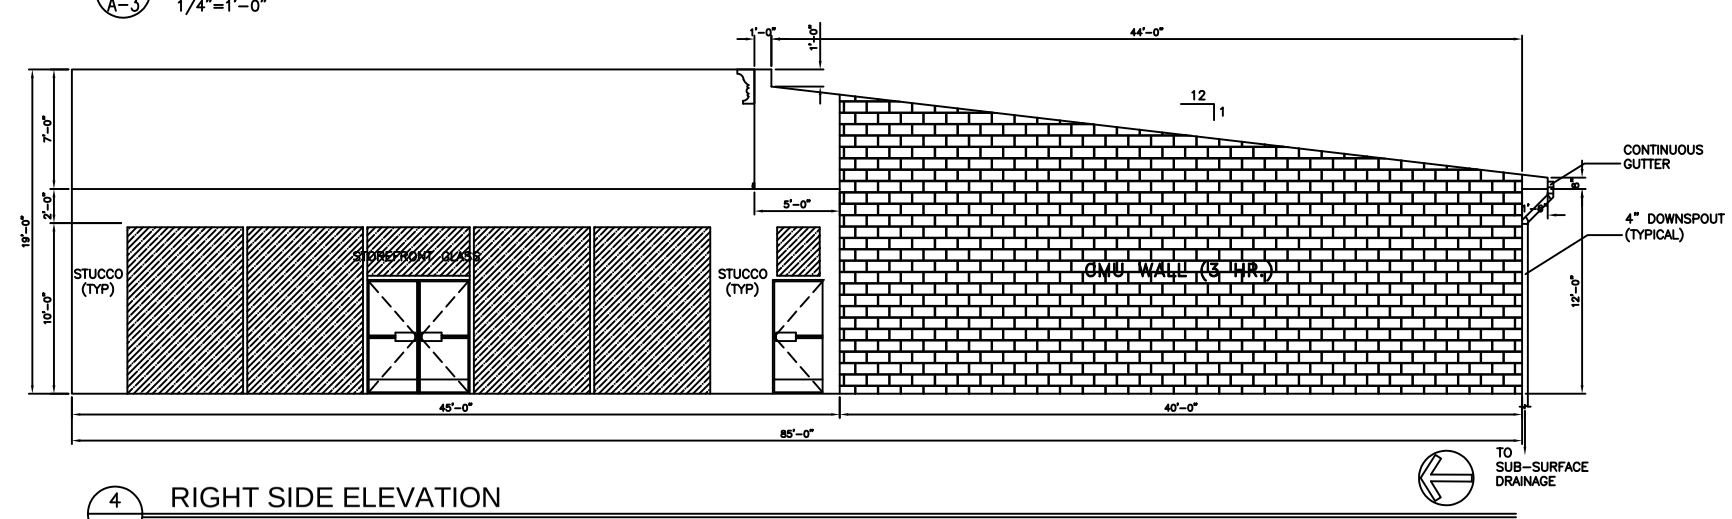

4 A-3 RIGHT SIDE ELEVATION
1/4"=1'-0"

EXTERIOR ELEVATIONS

GRISWOLD PROPERTIES
2117 GAUSE BLVD. E
SLIDELL, LOUISIANA

NEW OFFICE BUILDING

DAMMON ENGINEERING, INC.
1095 FLORIDA AVENUE 985-649-5832 SLIDELL, LA. 70458
DAMMONENGINEERING.COM

SCALE:AS NOTED
FILE:
JOB NO. 1550
DATE:11-15-05
SHEET 10
A-3
OF 13