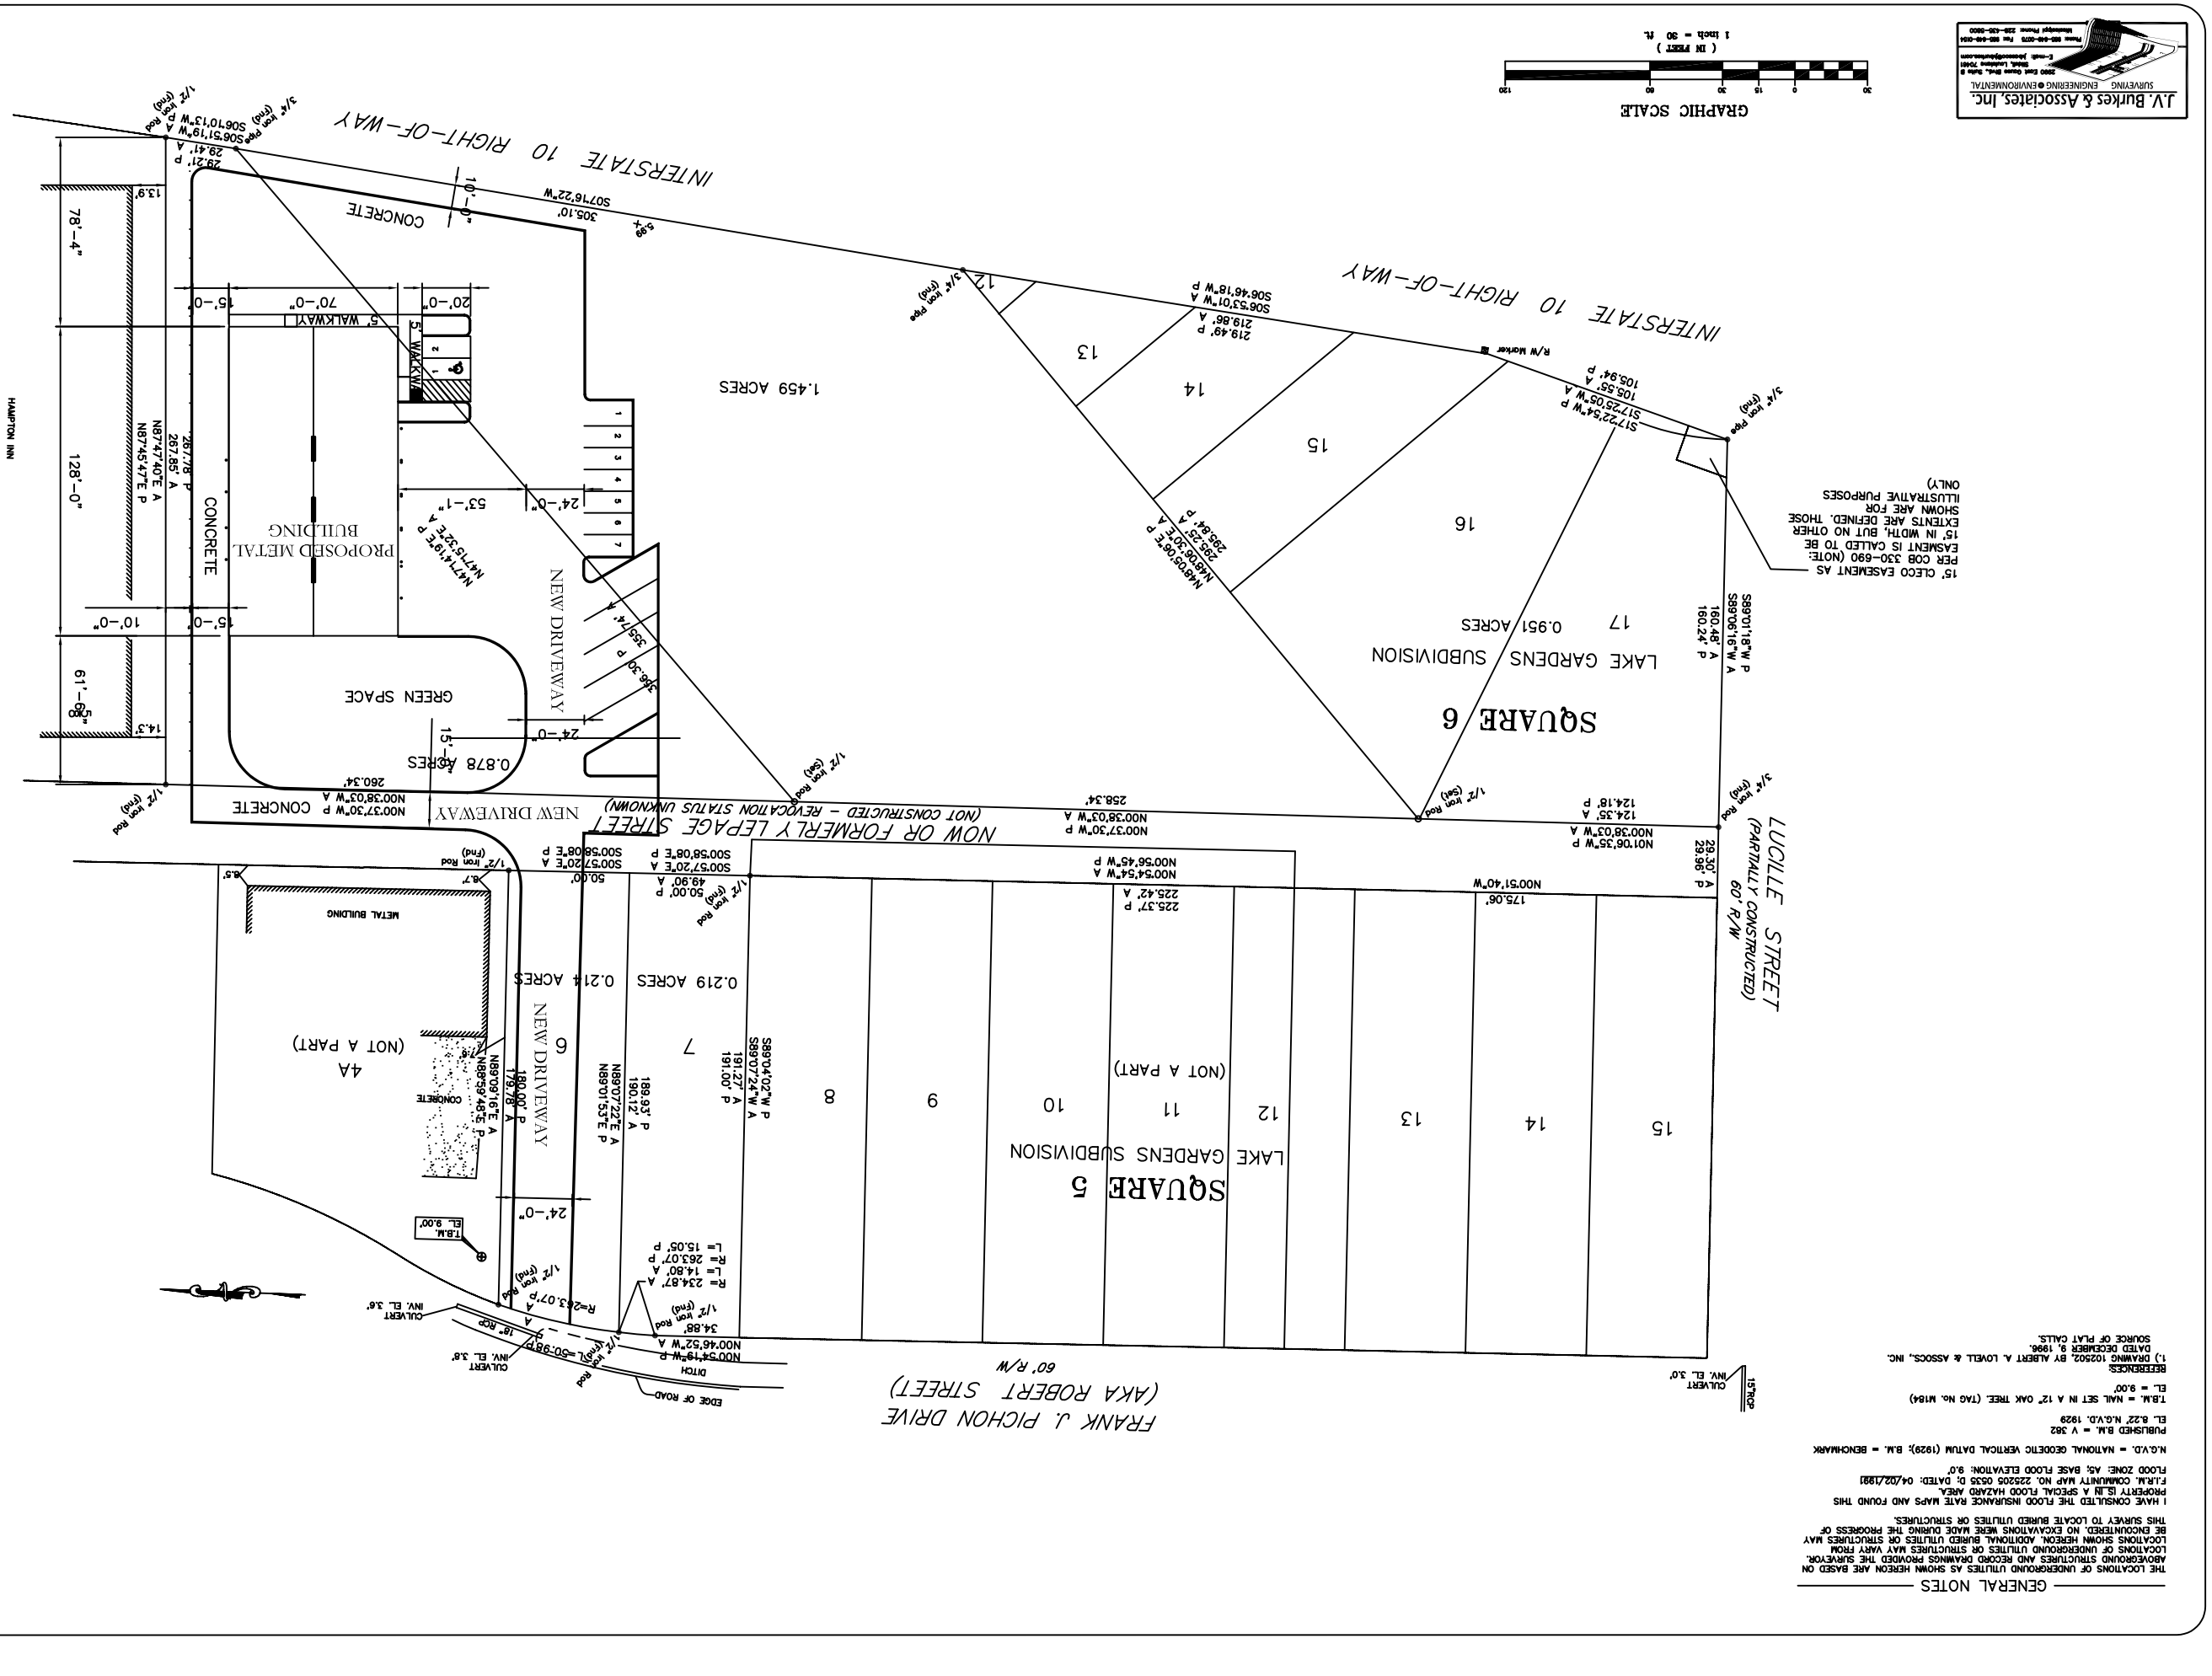

OF C-1

SHEET

DATE:06-17-05

JOB NO.1693

FILE:

SCALE:NOTED

EXISTING SITE PLAN

EUGENE HOTARD
–
SLIDELL, LOUISIANA

BUS GROUP

DAMMON ENGINEERING, INC.
ARCHITECTS – ENGINEERS
1095 FLORIDA AVENUE 985-649-5832
SLIDELL, LA. 70458
DAMMONENGINEERING.COM