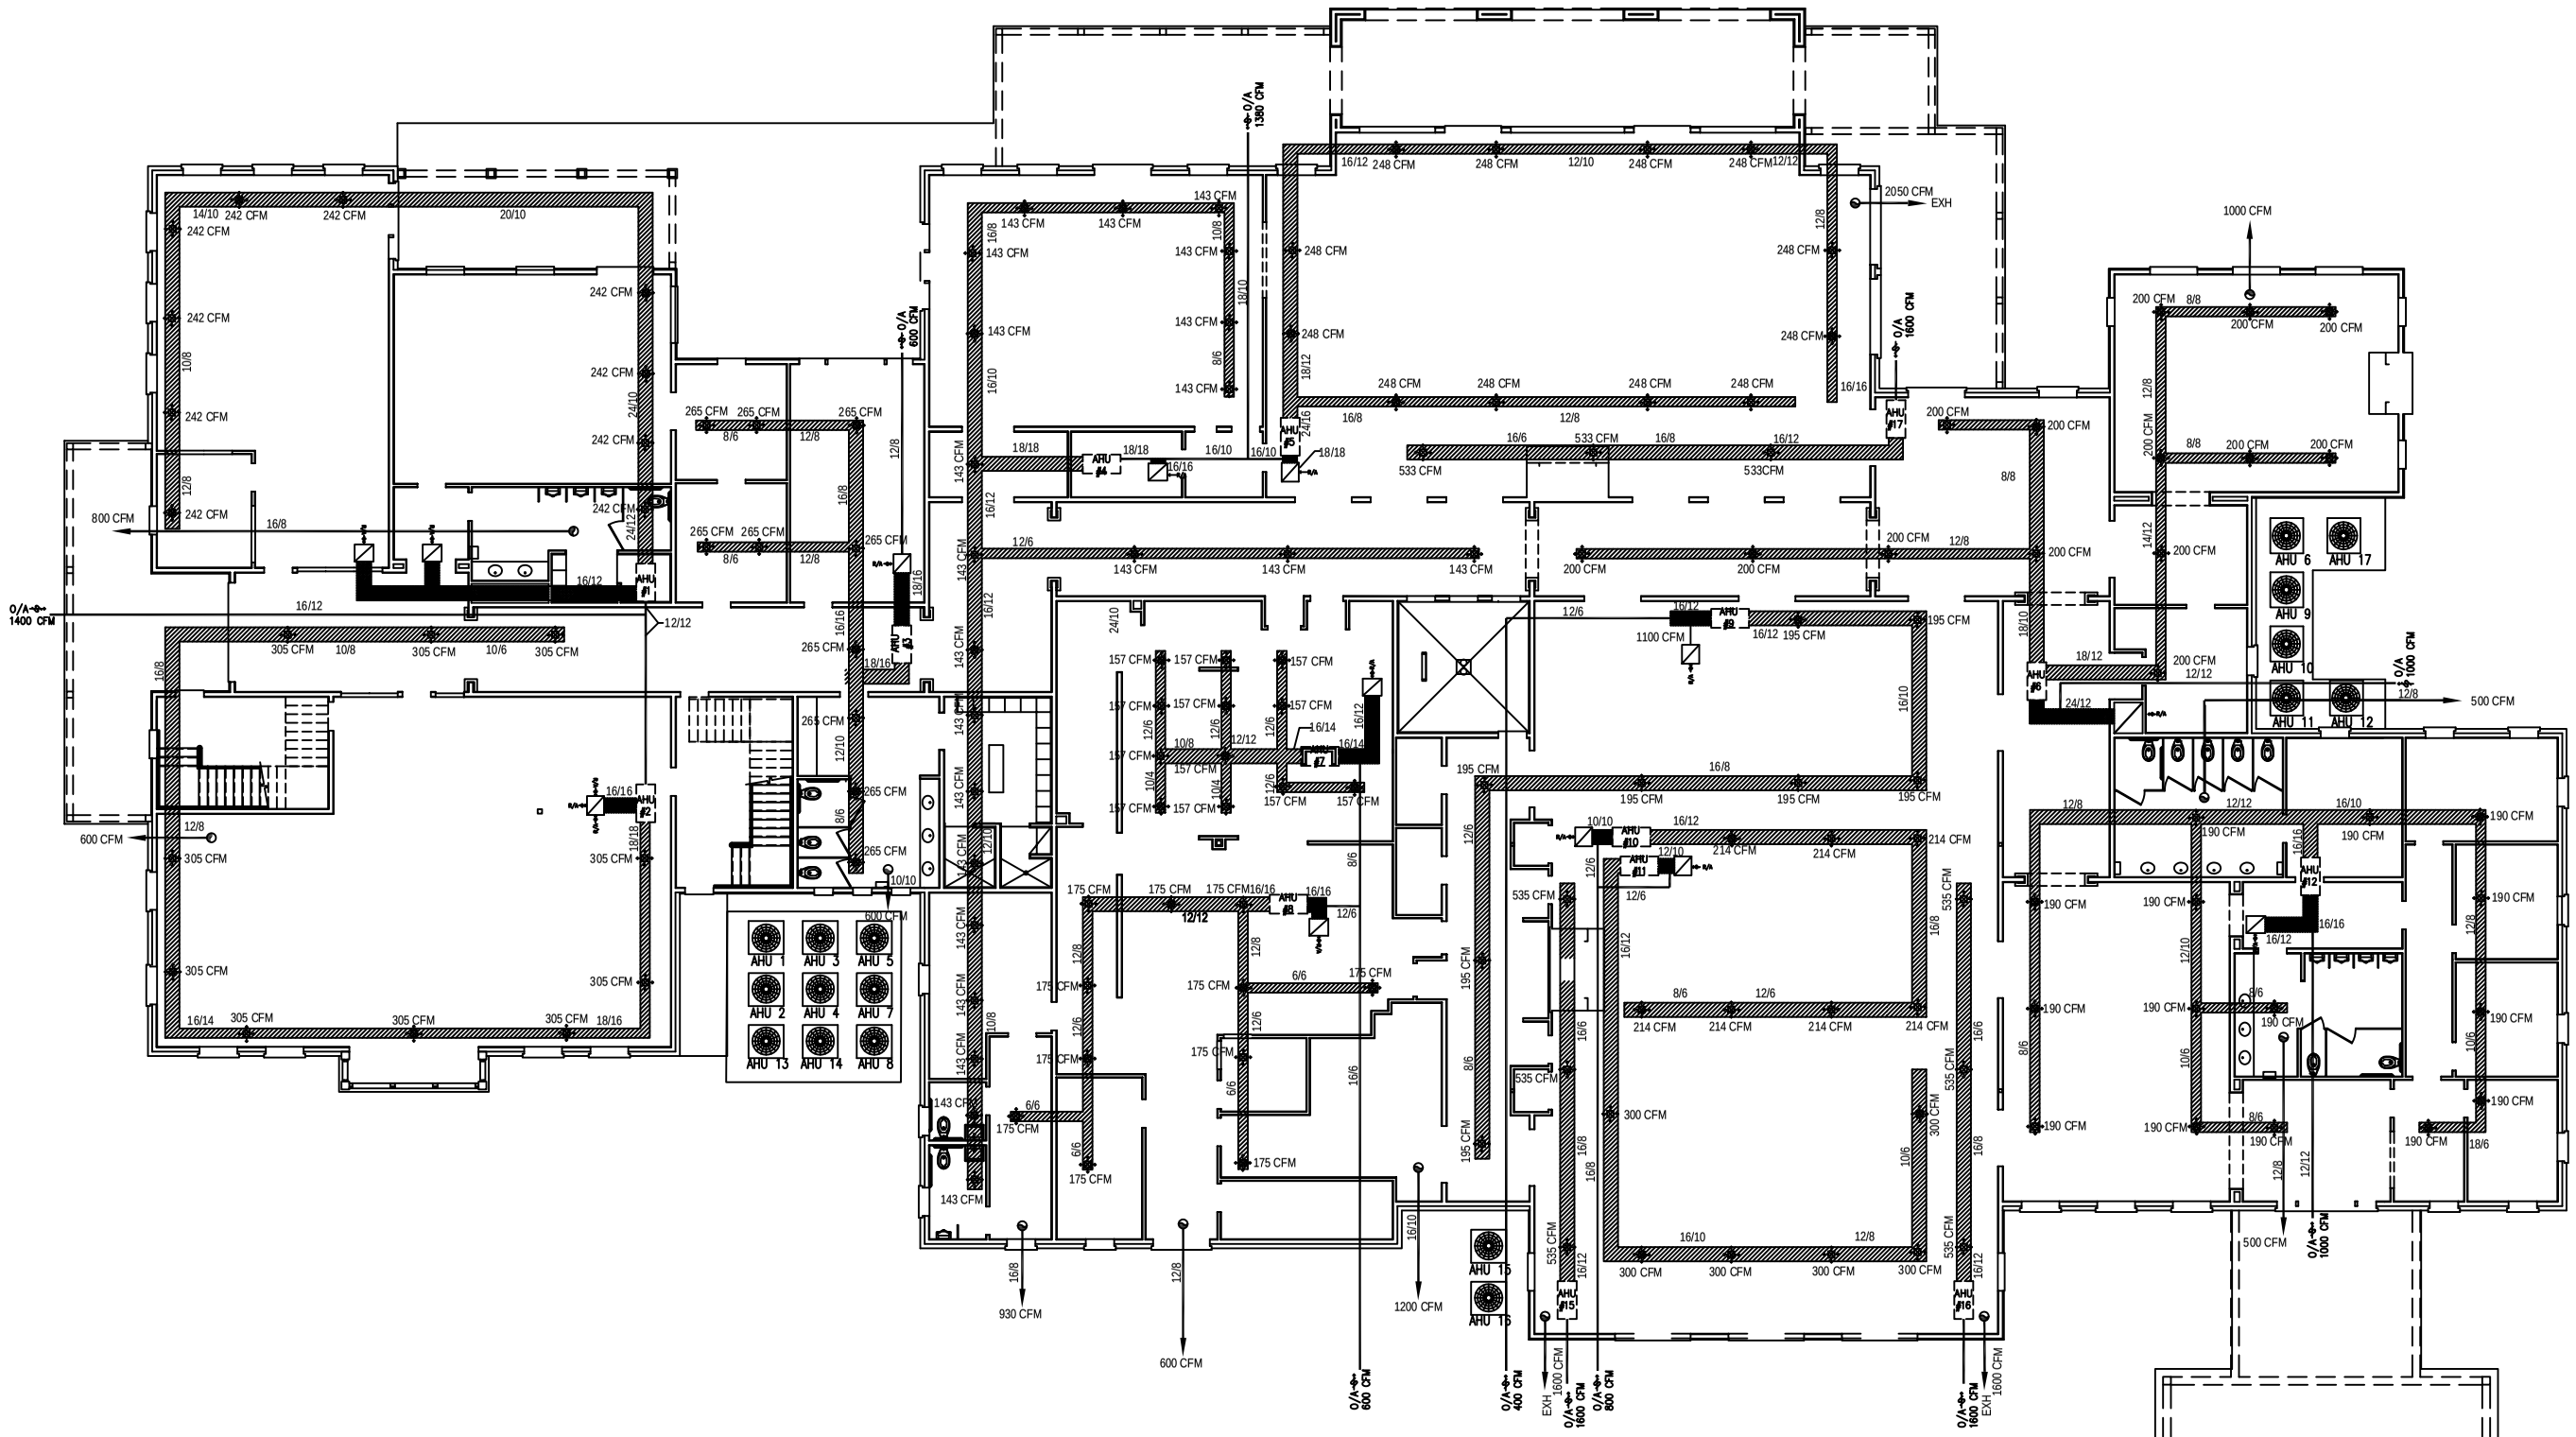

FIRST FLOOR
MECHANICAL PLAN
1/8"=1'-0"

DAMMON ENGINEERING, INC.
1000 FLORIDA AVENUE 985-845-0888 HOUMA, LA. 70360
DAMMONENGINEERING.COM

TCHEFUNCTA COUNTRY CLUB
NEW CLUBHOUSE
COVINGTON, LOUISIANA

M-1

DRAWING NO.
DRAWN: DAMMON
PROJECT:
SCALE:
DATE: 1-26-07
FOLDS TO:

REVISIONS NO.

M-1