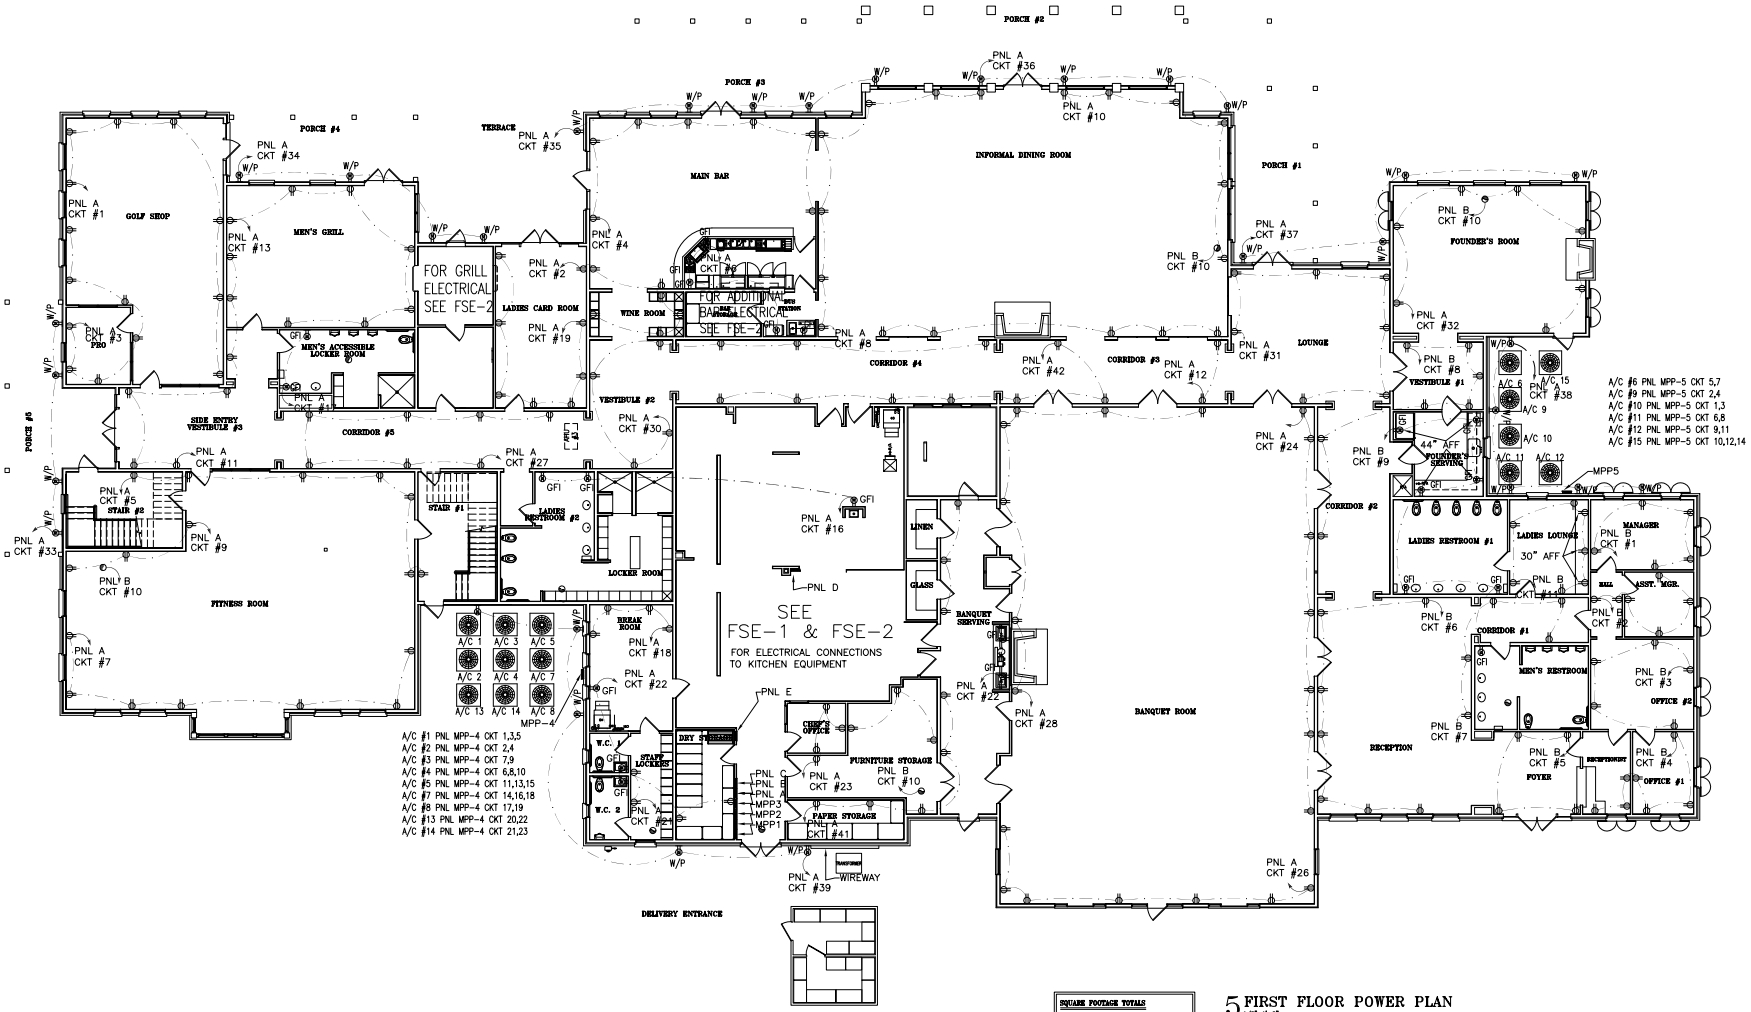

SQUARE FOOTAGE TOTALS	
FIRST FLOOR INTERIOR:	24,308 sq. ft.
SECOND FLOOR INTERIOR:	2,095 sq. ft.
PORCHES:	3,667 sq. ft.

5 FIRST FLOOR POWER PLAN
1/8"=1'-0"

ROOM ELEVATION KEY

REVISED: 07-03-07

DRAWING: NO. E-5
DRAWN: NAME
PROJECT: NAME
SCALE: SCALE
DATE: DATE
FOLIO: FOLIO

TCHEFUNCTA COUNTRY CLUB
2 COUNTRY CLUB PARK
COVINGTON, LOUISIANA

DAMMON ENGINEERING, INC.
1000 PALMERIA AVENUE 985-845-6888 KENNER, LA. 70065
ELECTRICAL ENGINEERING CONSULTANTS

E-5