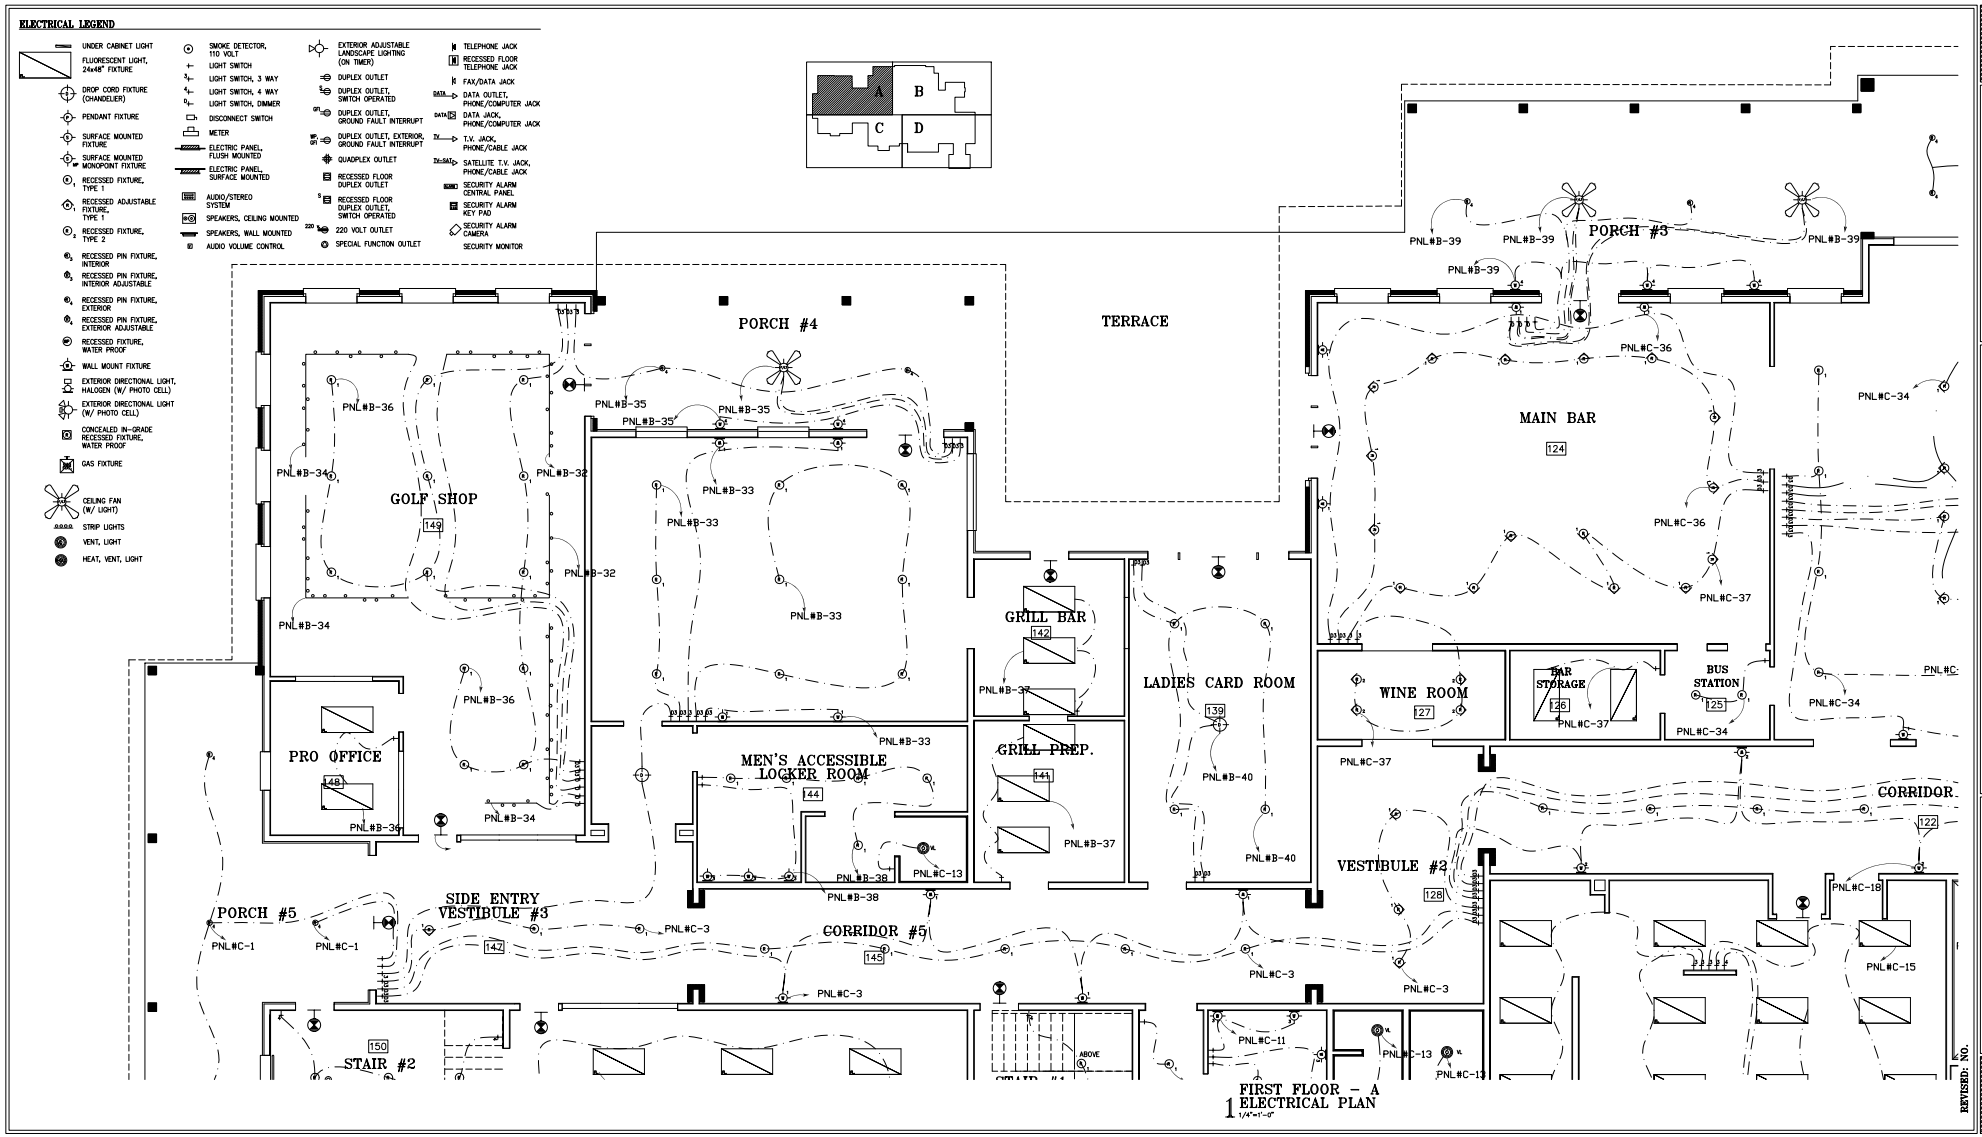
ELECTRICAL LEGEND
UNDER CABINET LIGHT
FLUORESCENT LIGHT, 24x48" FIXTURE
DROP CORD FIXTURE (CHANDELIER)
PENDANT FIXTURE
SURFACE MOUNTED FIXTURE
SURFACE MOUNTED MONOPOINT FIXTURE
RECESSED FIXTURE, TYPE 1
RECESSED ADJUSTABLE FIXTURE, TYPE 1
RECESSED FIXTURE, TYPE 2
RECESSED PIN FIXTURE, INTERIOR
RECESSED PIN FIXTURE, INTERIOR ADJUSTABLE
RECESSED PIN FIXTURE, EXTERIOR
RECESSED PIN FIXTURE, EXTERIOR ADJUSTABLE
RECESSED FIXTURE, WATER PROOF
WALL MOUNT FIXTURE
EXTERIOR DIRECTIONAL LIGHT, HALOGEN (W/ PHOTO CELL)
EXTERIOR DIRECTIONAL LIGHT (W/ PHOTO CELL)
CONCEALED IN-GRADE RECESSED FIXTURE, WATER PROOF
GAS FIXTURE
CEILING FAN (W/ LIGHT)
STRIP LIGHTS
VENT, LIGHT
HEAT, VENT, LIGHT
SMOKE DETECTOR, 110 VOLT
LIGHT SWITCH
LIGHT SWITCH, 3 WAY
LIGHT SWITCH, 4 WAY
LIGHT SWITCH, DIMMER
DISCONNECT SWITCH
METER
ELECTRIC PANEL, FLUSH MOUNTED
ELECTRIC PANEL, SURFACE MOUNTED
AUDIO/STEREO SYSTEM
SPEAKERS, CEILING MOUNTED
SPEAKERS, WALL MOUNTED
AUDIO VOLUME CONTROL
EXTERIOR ADJUSTABLE LANDSCAPE LIGHTING (ON TIMER)
DUPLEX OUTLET
DUPLEX OUTLET, SWITCH OPERATED
DUPLEX OUTLET, GROUND FAULT INTERRUPT
DUPLEX OUTLET, EXTERIOR, GROUND FAULT INTERRUPT
QUADPLEX OUTLET
RECESSED FLOOR DUPLEX OUTLET
RECESSED FLOOR DUPLEX OUTLET, SWITCH OPERATED
220 VOLT OUTLET
SPECIAL FUNCTION OUTLET
TELEPHONE JACK
RECESSED FLOOR TELEPHONE JACK
FAX/DATA JACK
DATA OUTLET, PHONE/COMPUTER JACK
DATA JACK, PHONE/COMPUTER JACK
T.V. JACK, PHONE/CABLE JACK
SATELLITE T.V. JACK, PHONE/CABLE JACK
SECURITY ALARM CENTRAL PANEL
SECURITY ALARM KEY PAD
SECURITY ALARM CAMERA
SECURITY MONITOR
A
B
C
D
PORCH #4
TERRACE
PORCH #3
GOLF SHOP
149
PRO OFFICE
148
MEN'S ACCESSIBLE LOCKER ROOM
144
GRILL BAR
142
GRILL PREP.
141
LADIES CARD ROOM
139
MAIN BAR
124
WINE ROOM
127
BAR STORAGE
126
BUS STATION
125
CORRIDOR
122
VESTIBULE #2
128
PORCH #5
SIDE ENTRY VESTIBULE #3
142
CORRIDOR #5
145
STAIR #2
150
PNL#B-32
PNL#B-33
PNL#B-34
PNL#B-35
PNL#B-36
PNL#B-37
PNL#B-38
PNL#B-39
PNL#B-40
PNL#C-1
PNL#C-3
PNL#C-11
PNL#C-13
PNL#C-15
PNL#C-18
PNL#C-34
PNL#C-36
PNL#C-37
ABOVE
1 FIRST FLOOR - A ELECTRICAL PLAN
1/4"=1'-0"
REVISED: NO.
DRAWING: NO.
DRAWN: NAME
PROJECT: NAME
SCALE: SCALE
DATE: DATE
FOLIO: FOLIO
E-1
DAMMON ENGINEERING, INC.
TCHEFUNCTA COUNTRY CLUB
2 COUNTRY CLUB PARK
COVINGTON, LOUISIANA
E-1