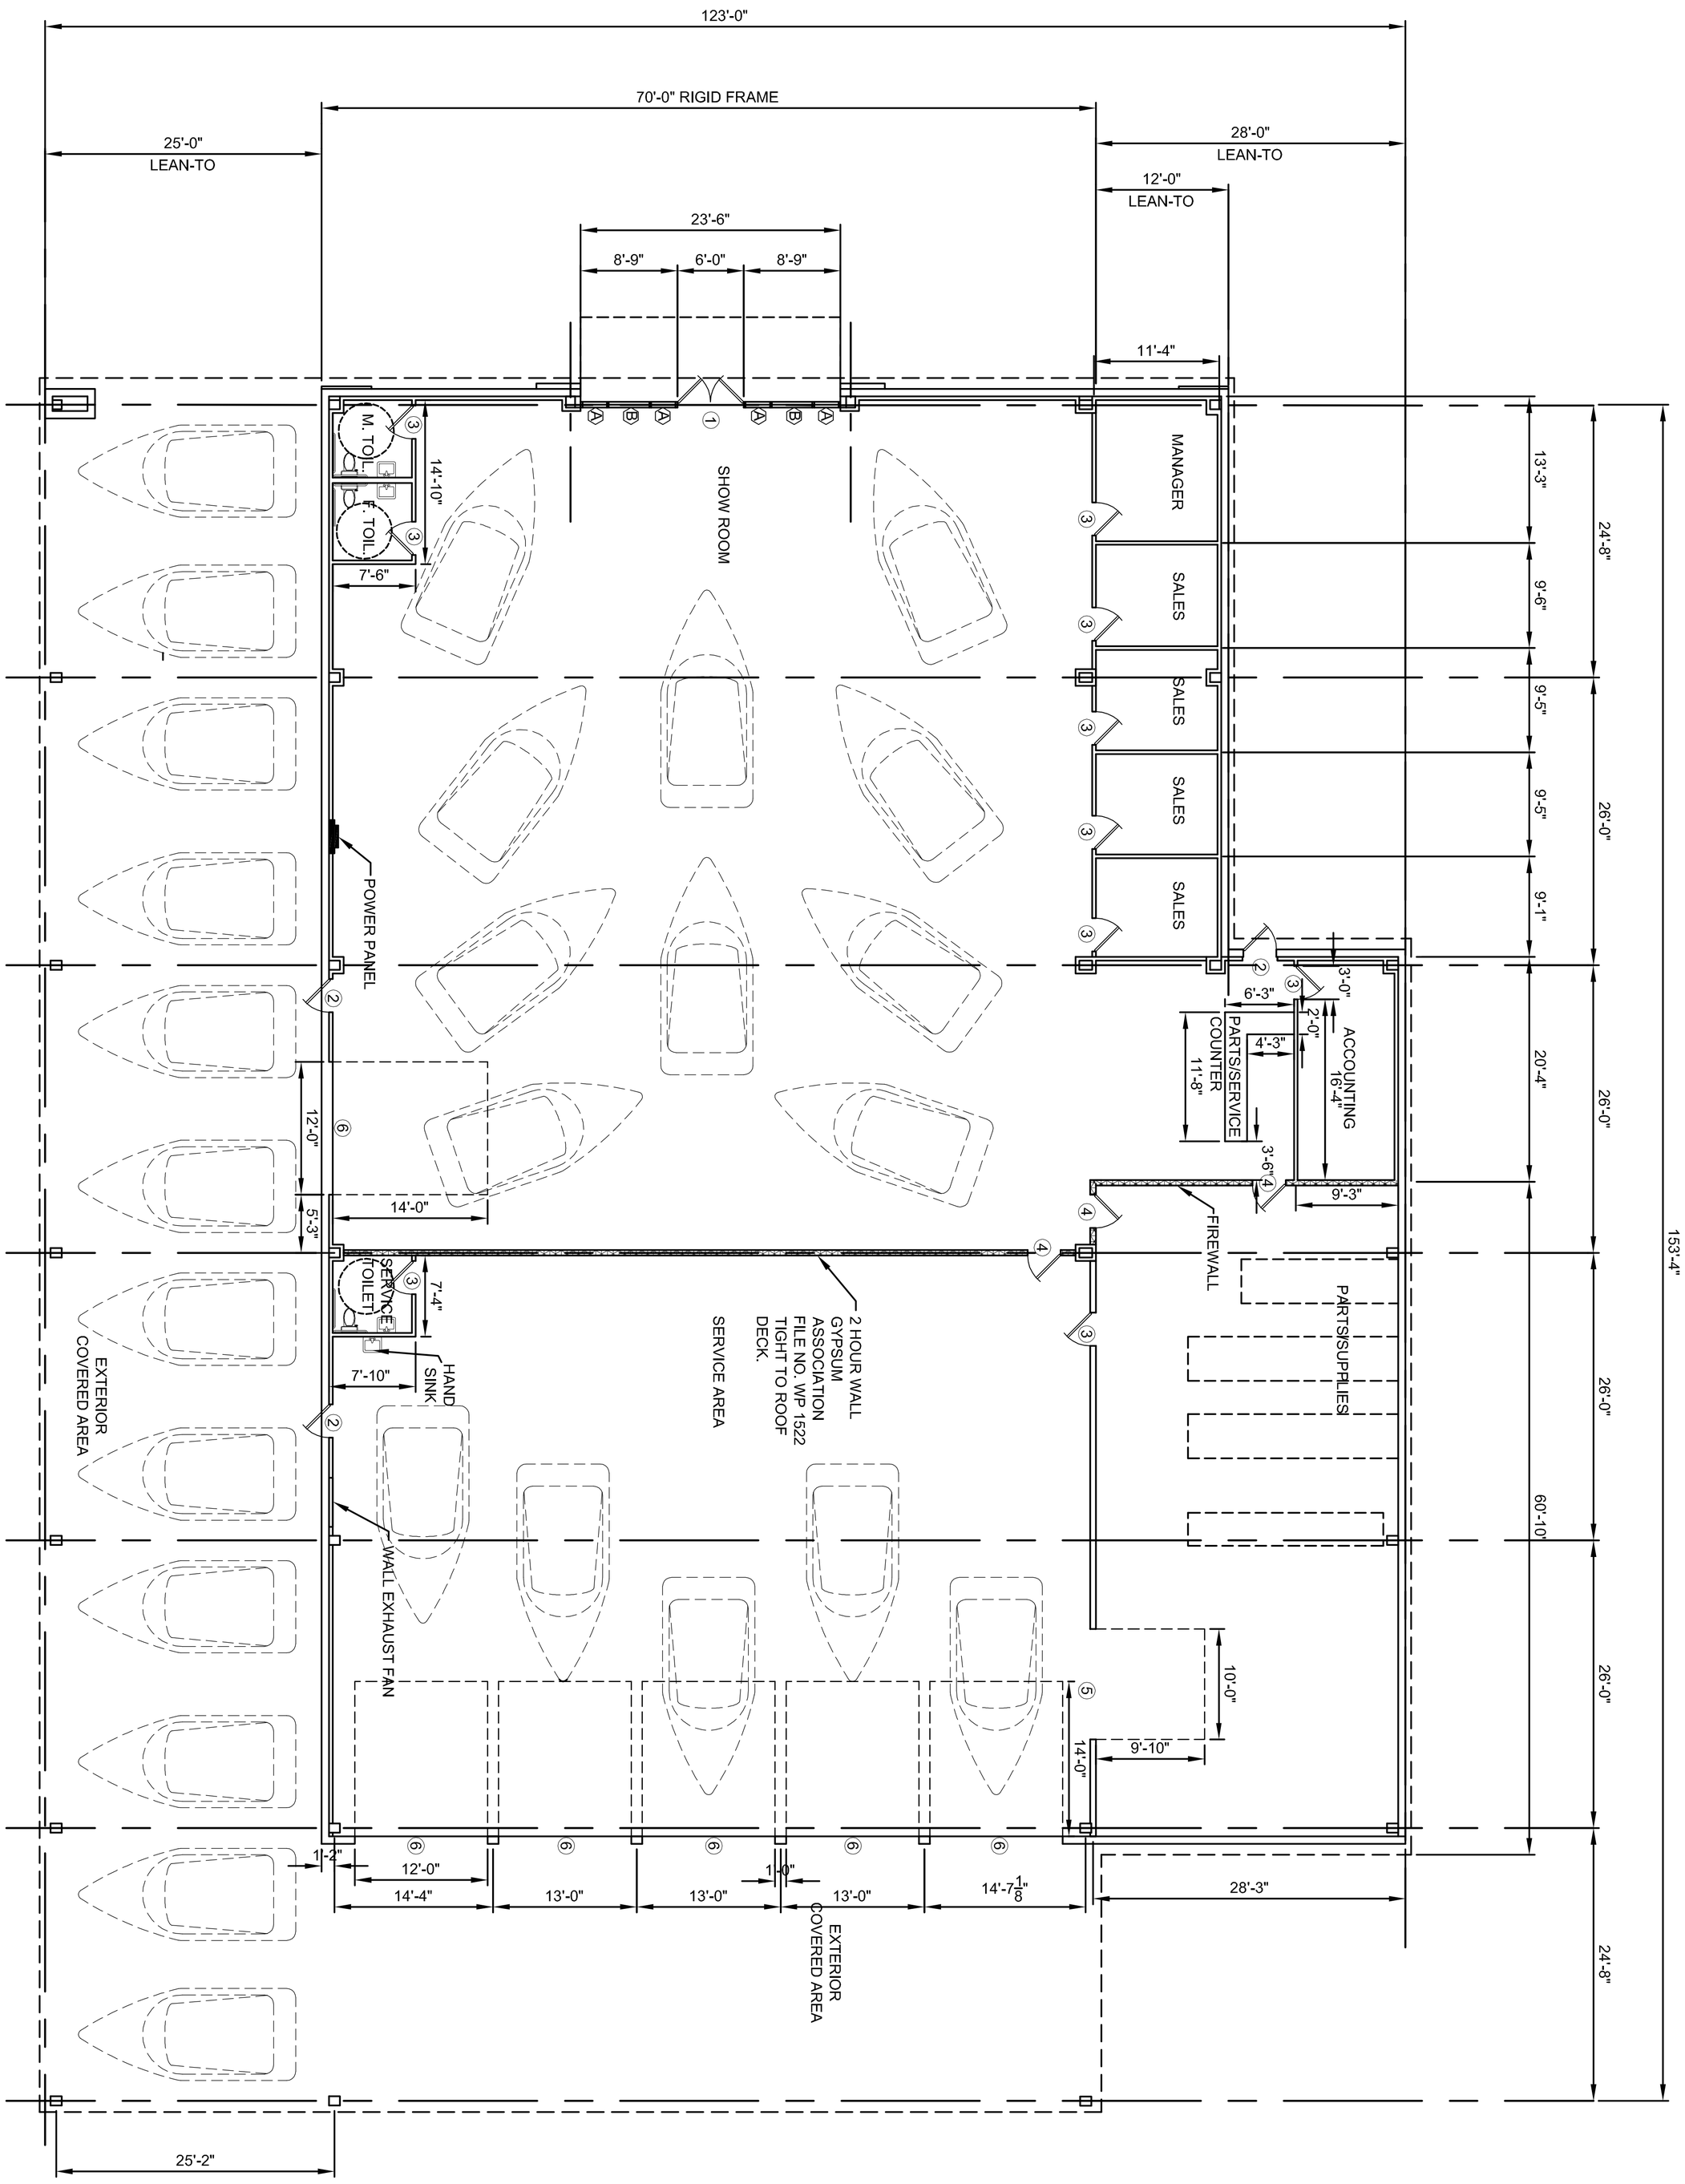

FLOOR PLAN
SCALE: $\frac{1}{8}$ = 1'-0"

SHEET A-1 OF

DATE: 3-7-07

JOB NO. 1837

FILE:

SCALE: AS NOTED

NORTHLAKE MARINE

DAMMON ENGINEERING. INC.

1095 FLORIDA AVENUE 985-649-5832 SLIDELL, LA. 70458
DAMMONENGINEERING.COM

FLOOR PLAN

NORTHLAKE MARINE
SHOWROOM & SERVICE BLDG.
111 WEST HALL AVE. SLIDELL