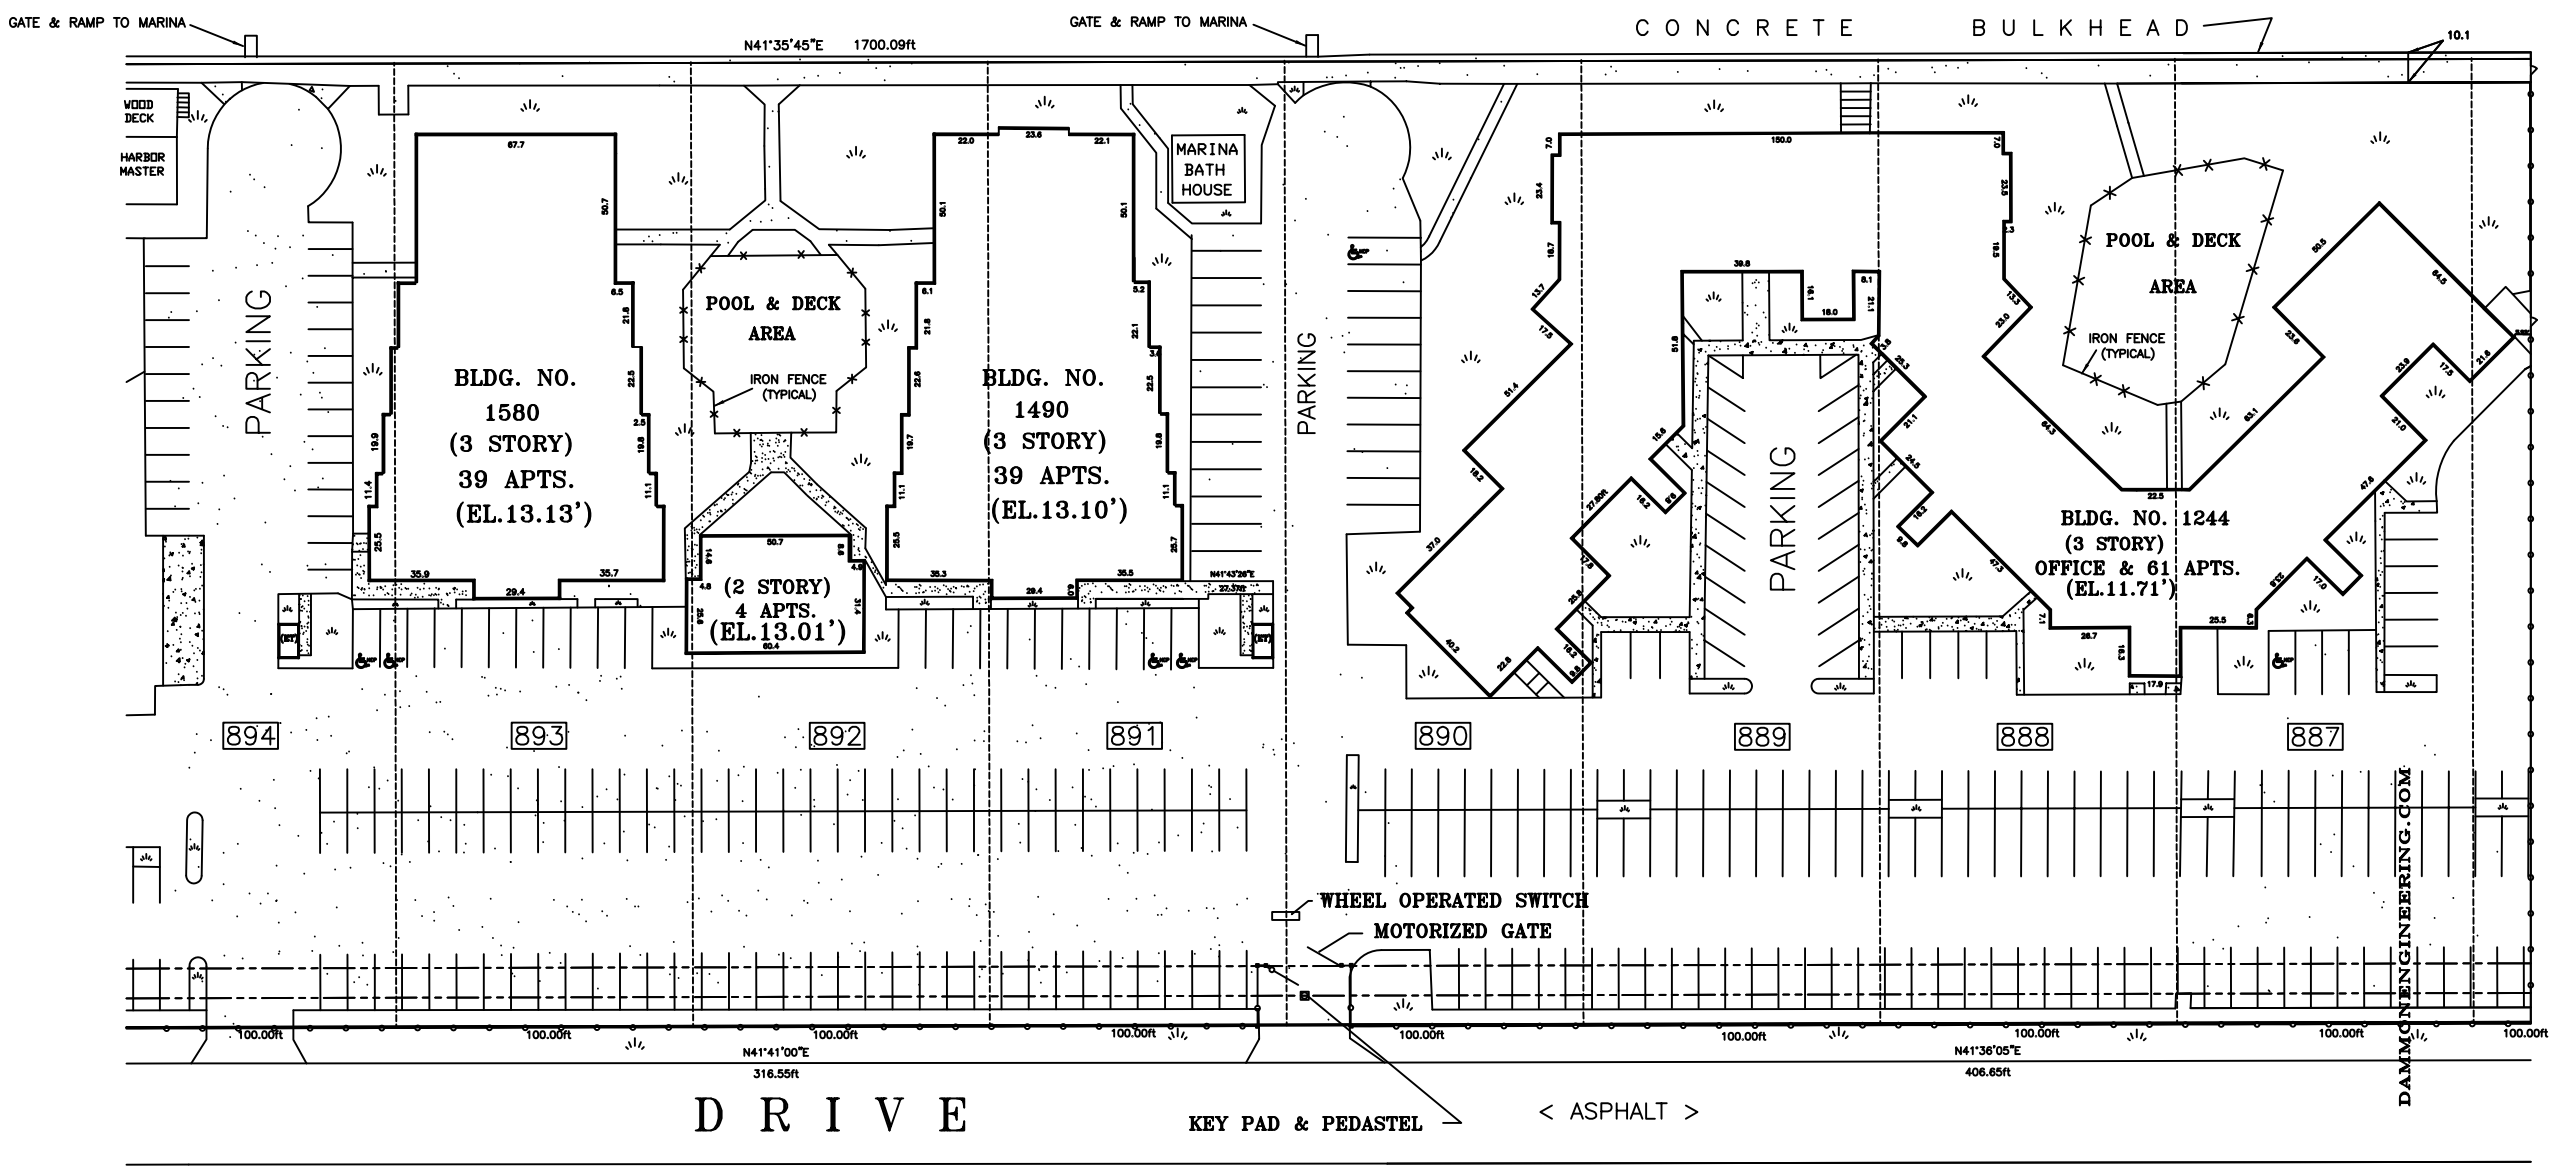

NEW FENCE LAYOUT 1
SCALE: 1"=30'-0"

NEW FENCE LAYOUT 1

ANCORAGE APARTMENTS
HARBOR DRIVE
SLIDELL, LOUISIANA

PARKING LOT RENOVATIONS

DAMMON ENGINEERING, INC.
1095 FLORIDA AVENUE 985-649-5832 SLIDELL, LA. 70458

SCALE:1"=40
FILE:
JOB NO. ****
DATE:3-15-07
SHEET
C-2
OF