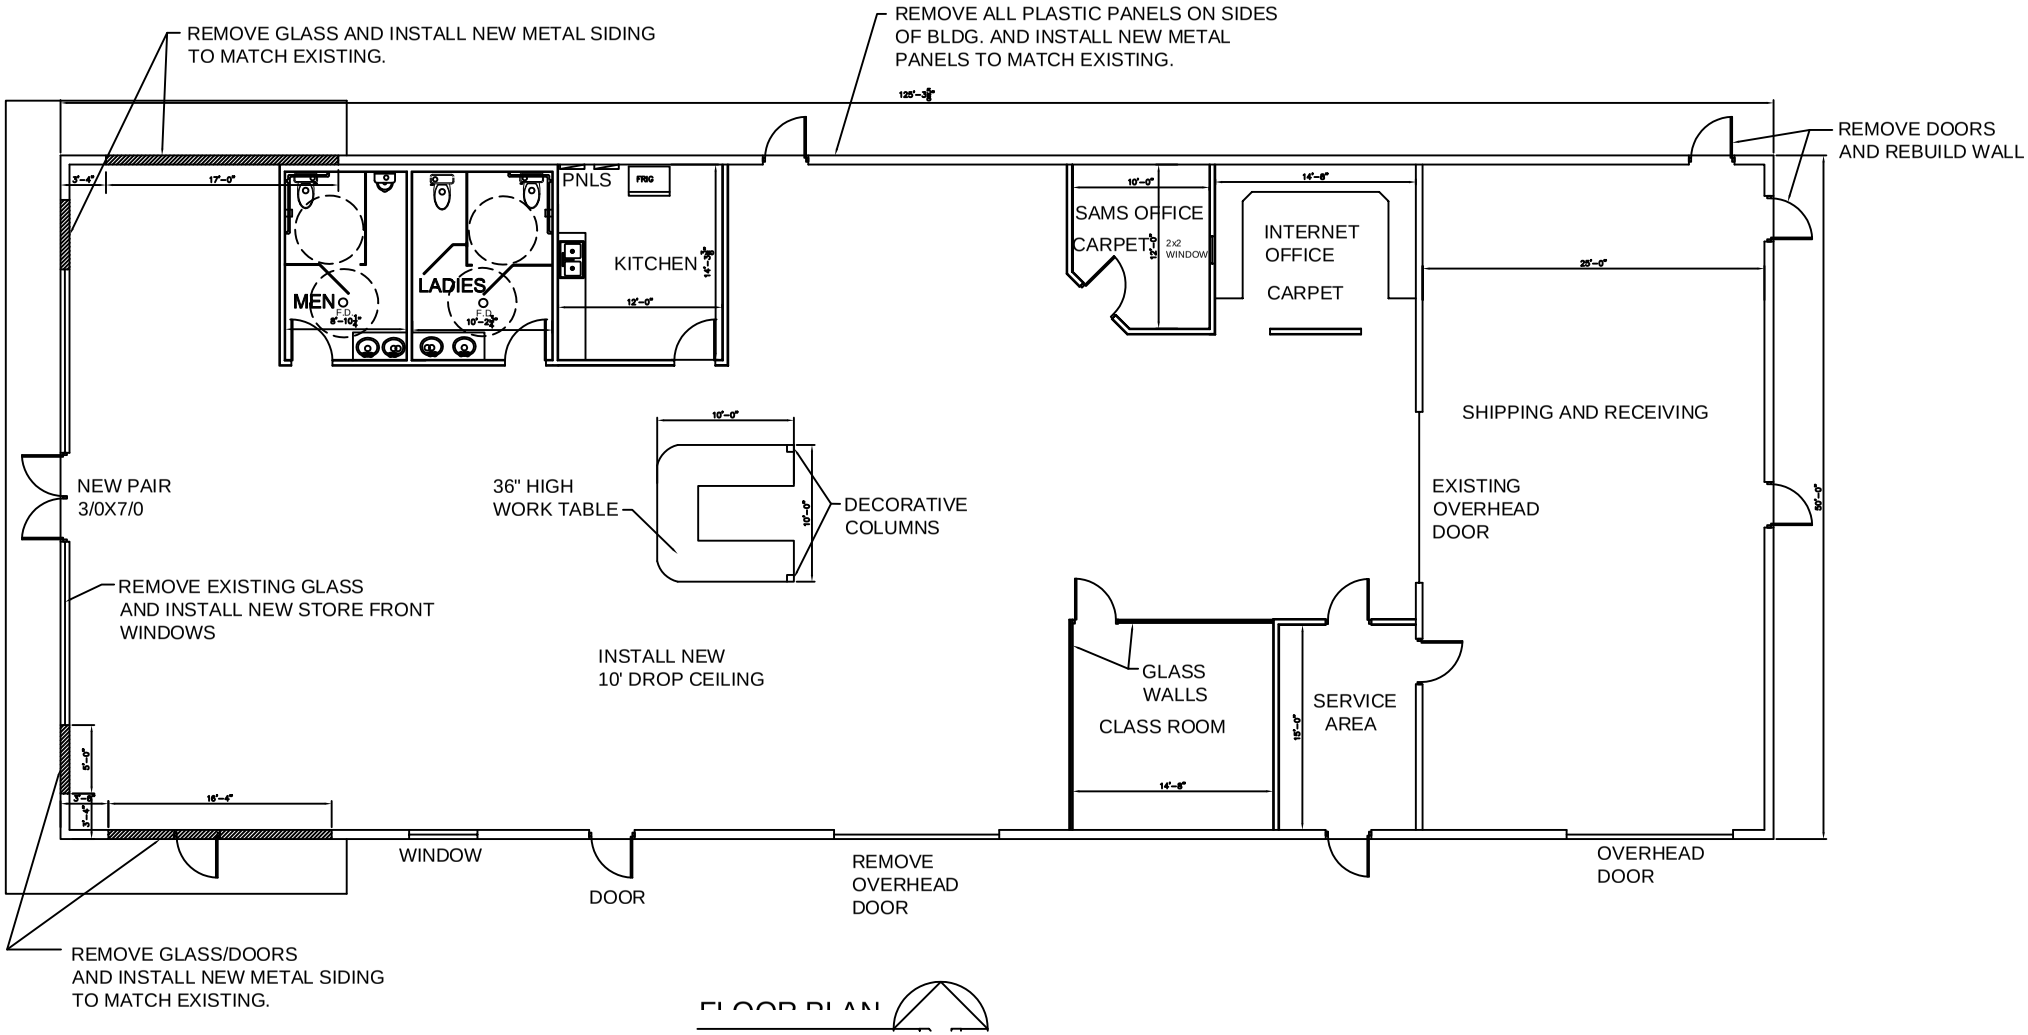
REMOVE GLASS AND INSTALL NEW METAL SIDING TO MATCH EXISTING.
REMOVE ALL PLASTIC PANELS ON SIDES OF BLDG. AND INSTALL NEW METAL PANELS TO MATCH EXISTING.
REMOVE DOORS AND REBUILD WALL
MEN
LADIES
PNLS
FRIG
KITCHEN
SAMS OFFICE
CARPET
2x2 WINDOW
INTERNET OFFICE
CARPET
SHIPPING AND RECEIVING
NEW PAIR 3/0X7/0
36" HIGH WORK TABLE
DECORATIVE COLUMNS
EXISTING OVERHEAD DOOR
REMOVE EXISTING GLASS AND INSTALL NEW STORE FRONT WINDOWS
INSTALL NEW 10' DROP CEILING
GLASS WALLS
CLASS ROOM
SERVICE AREA
WINDOW
DOOR
REMOVE OVERHEAD DOOR
OVERHEAD DOOR
REMOVE GLASS/DOORS AND INSTALL NEW METAL SIDING TO MATCH EXISTING.

FLOOR PLAN