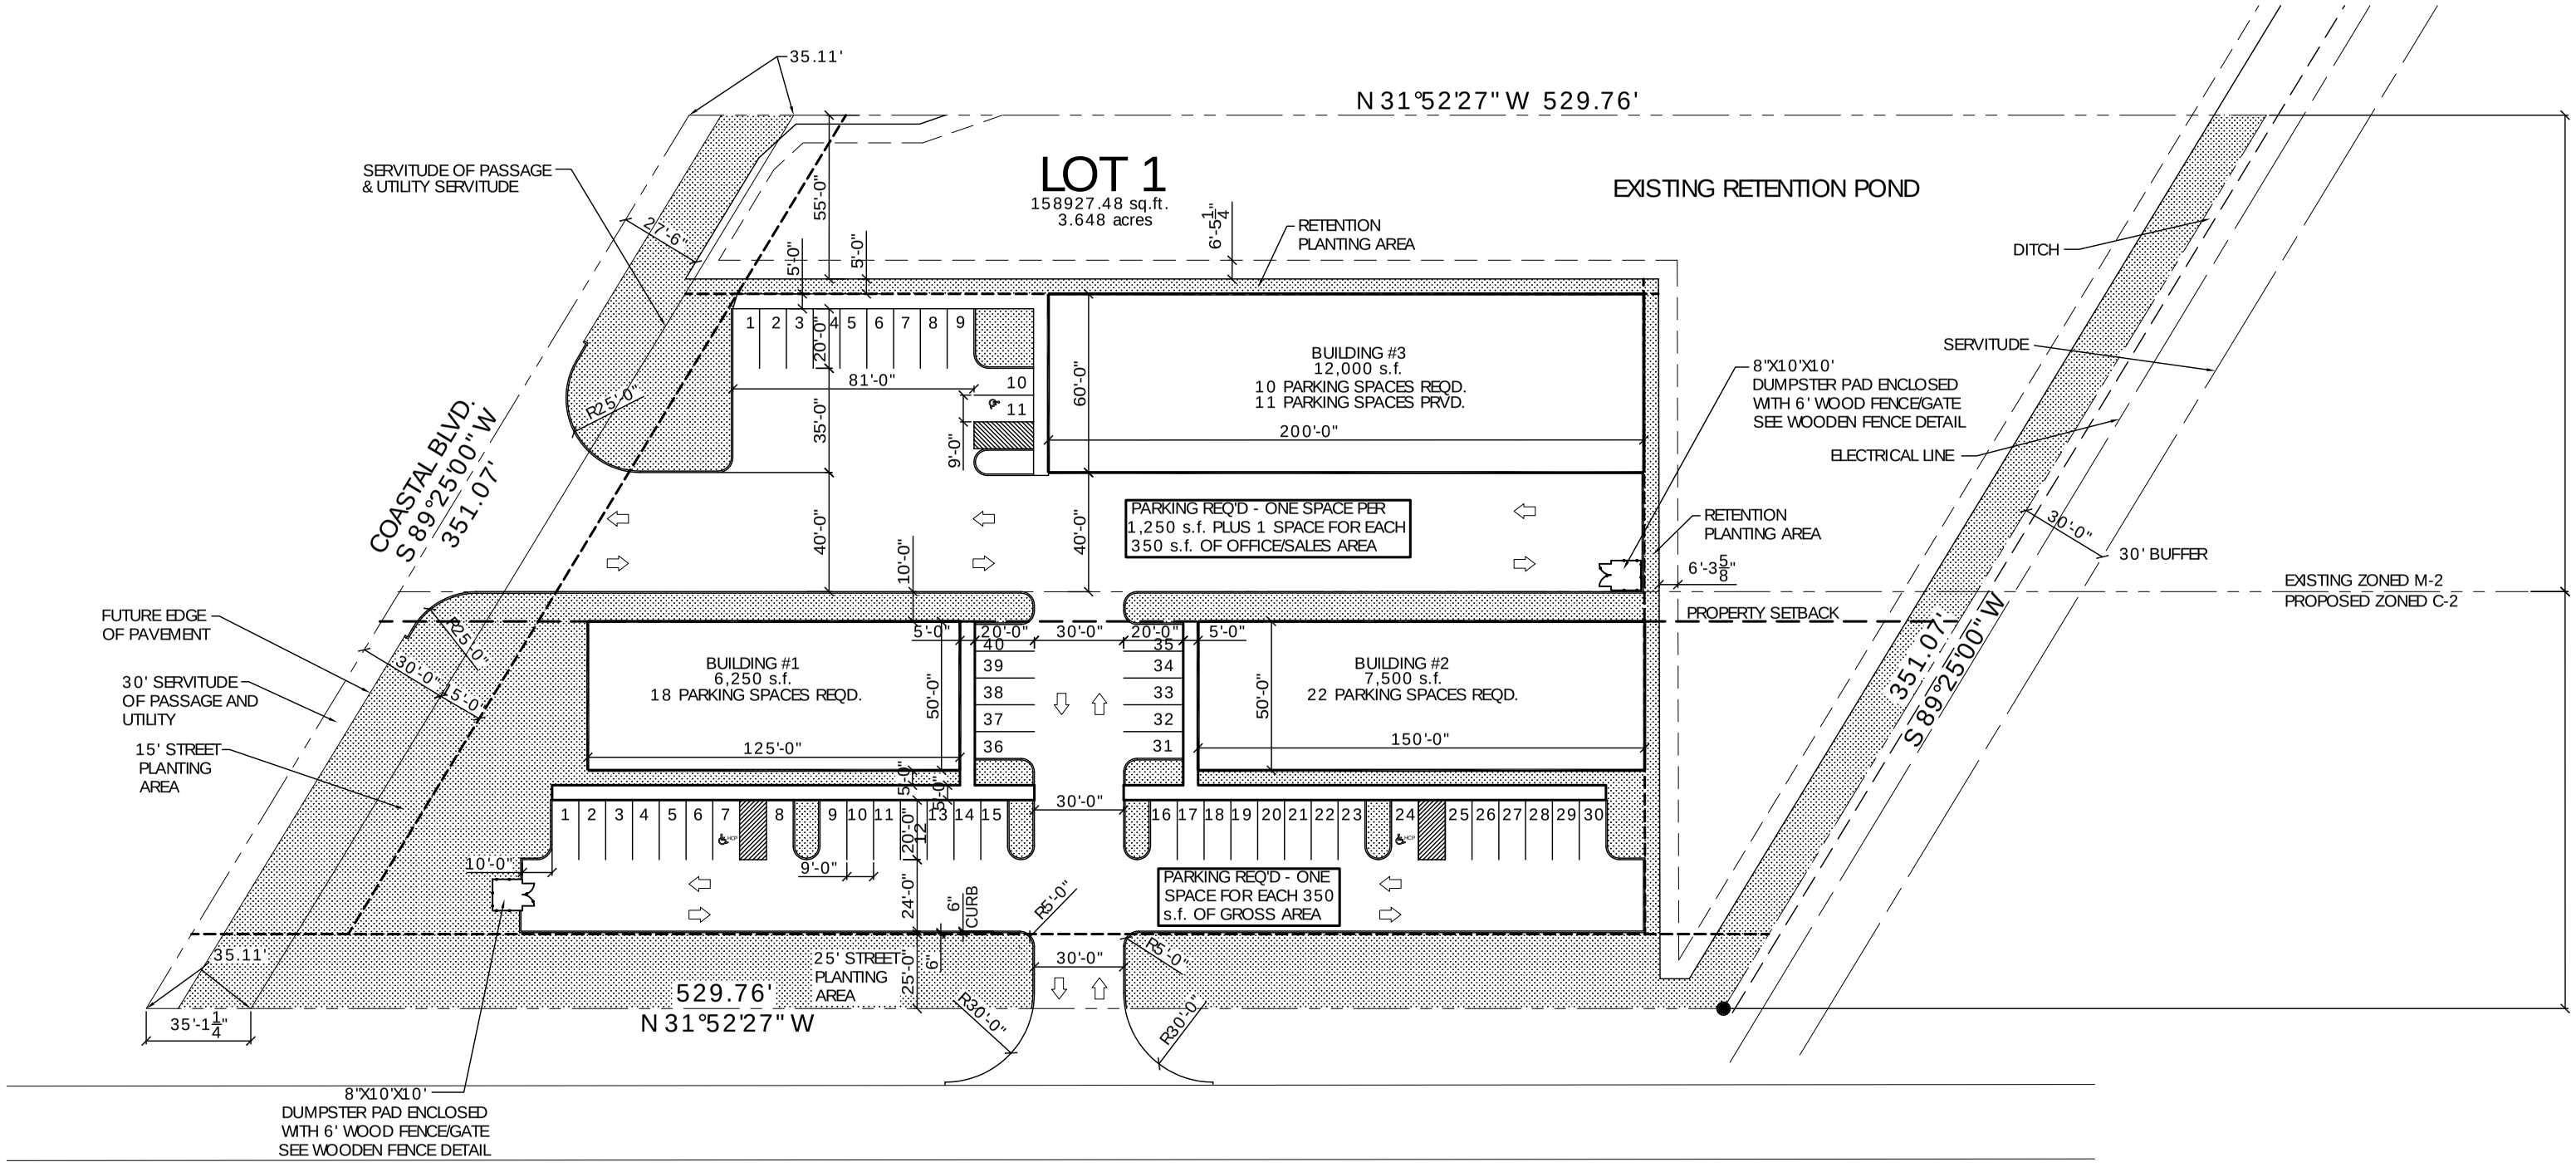

PROPOSED SITE PLAN
SCALE 1'= 30'-0"