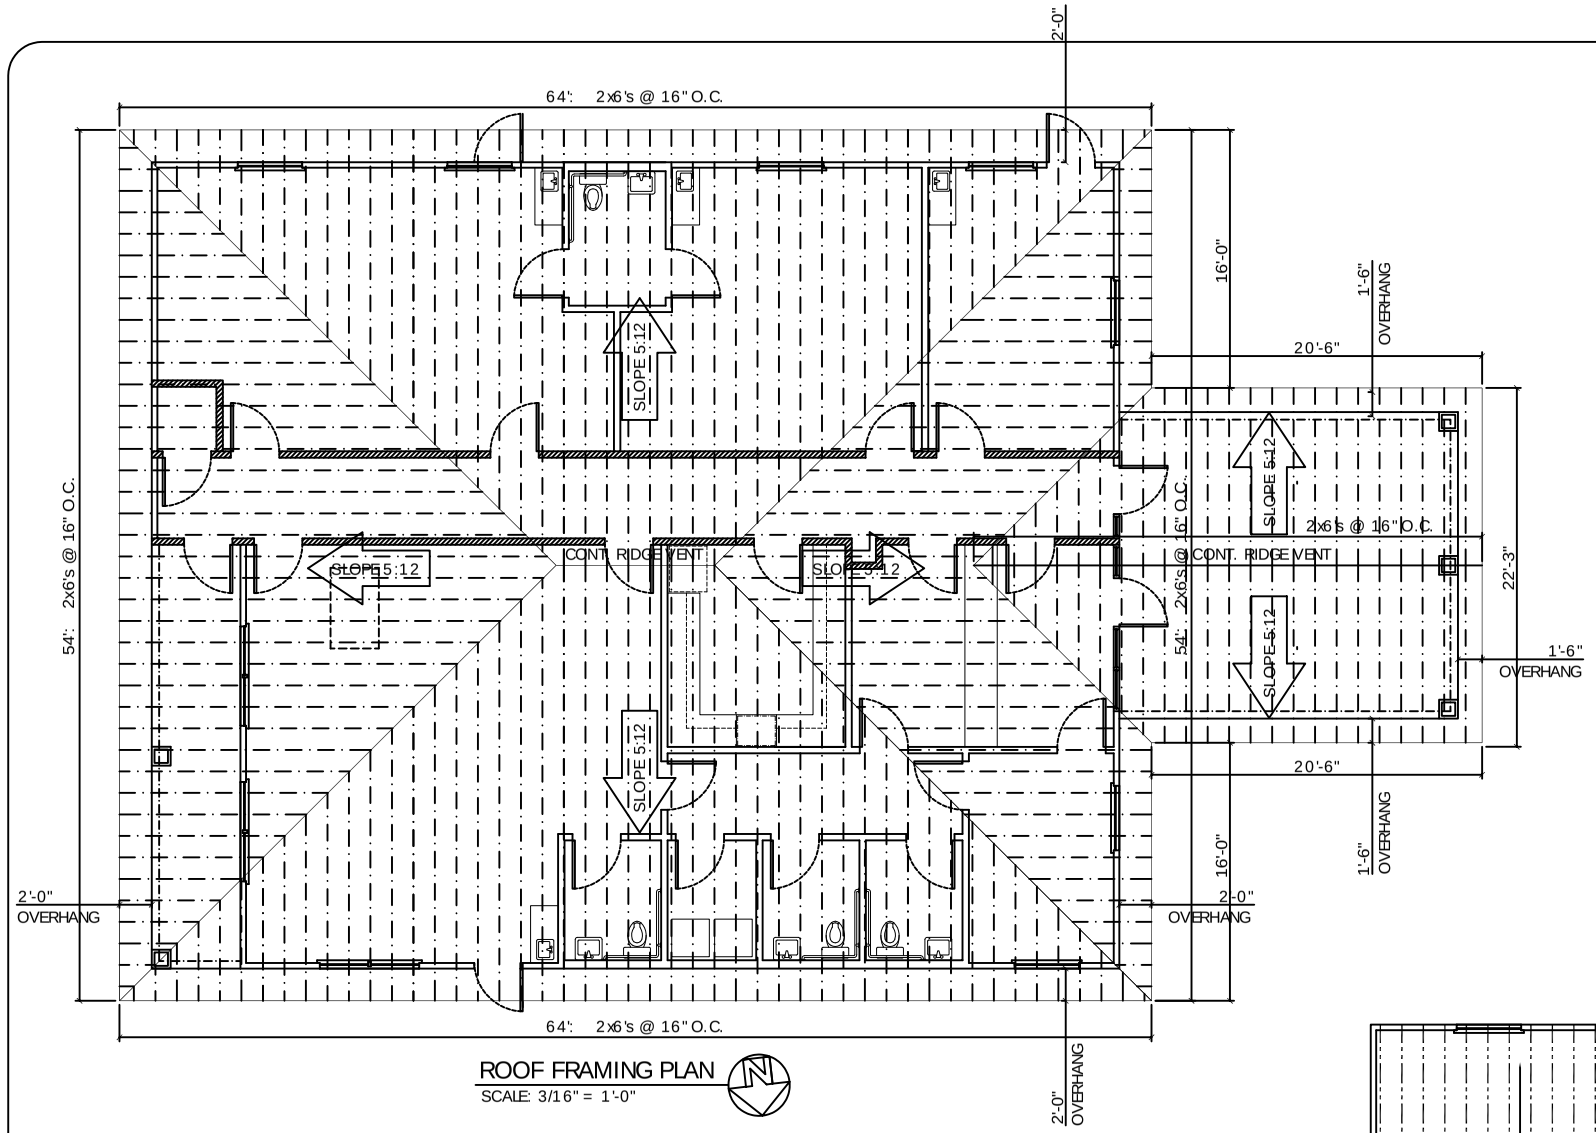

ROOF FRAMING PLAN
SCALE: 3/16" = 1'-0"

NOTE:
SEE SHEET A-2/A-6 FOR HURRICANE STRAPPING NOTES AND DETAILS.

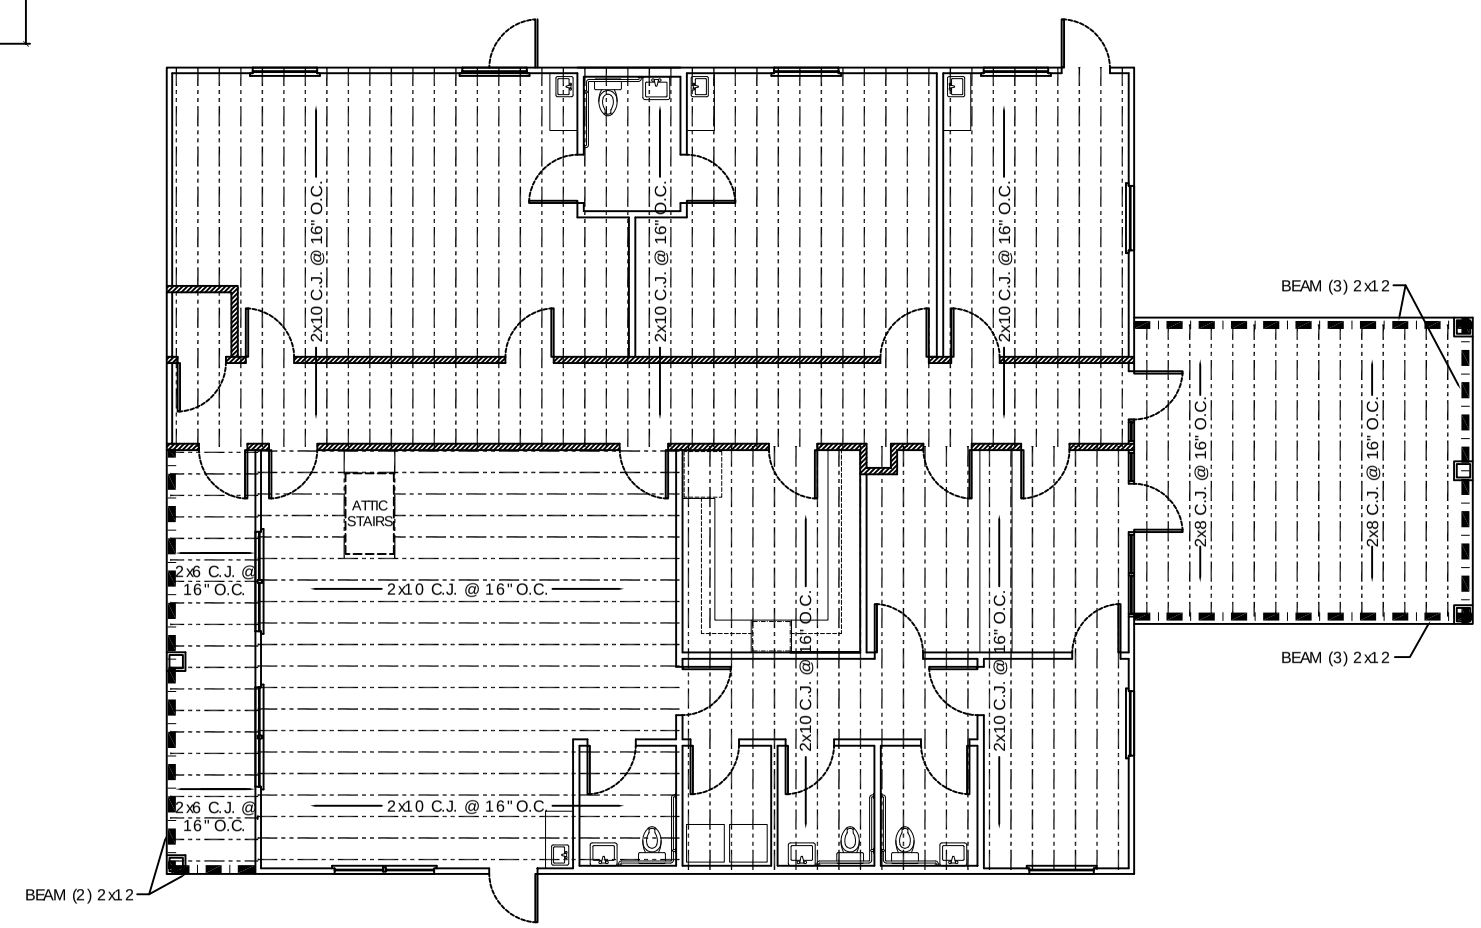

CEILING FRAMING PLAN
SCALE: 3/16" = 1'-0"

DAMMON ENGINEERING, INC.

CHIEF ENGINEER
EMMETT
DAMMON, P.E.

CHIEF ARCHITECT
ROBERT
WILTSE

1095 FLORIDA AVENUE
SLIDELL, LA. 70458
OFFICE: 985-649-5832
FAX: 985-641-5950

WEBSITE:
WWW.DAMMONENGINEERING.COM

EMAIL:
DAMMONENG@BELLSOUTH.NET

ARCHITECTURE

ENGINEERING

STUDIES

PLANNING

INVESTIGATION

EXPERT WITNESS

PRECIOUS JEWELS DAY CARE CENTER

FRIEDA TORREGANO
58074 CARROLL RD.
SLIDELL, LA
70460

ROOF & CEILING FRAMING PLAN

REV:

SCALE: AS NOTED

JOB#: 1991

DATE: 8-19-08

SHEET

A-3

OF