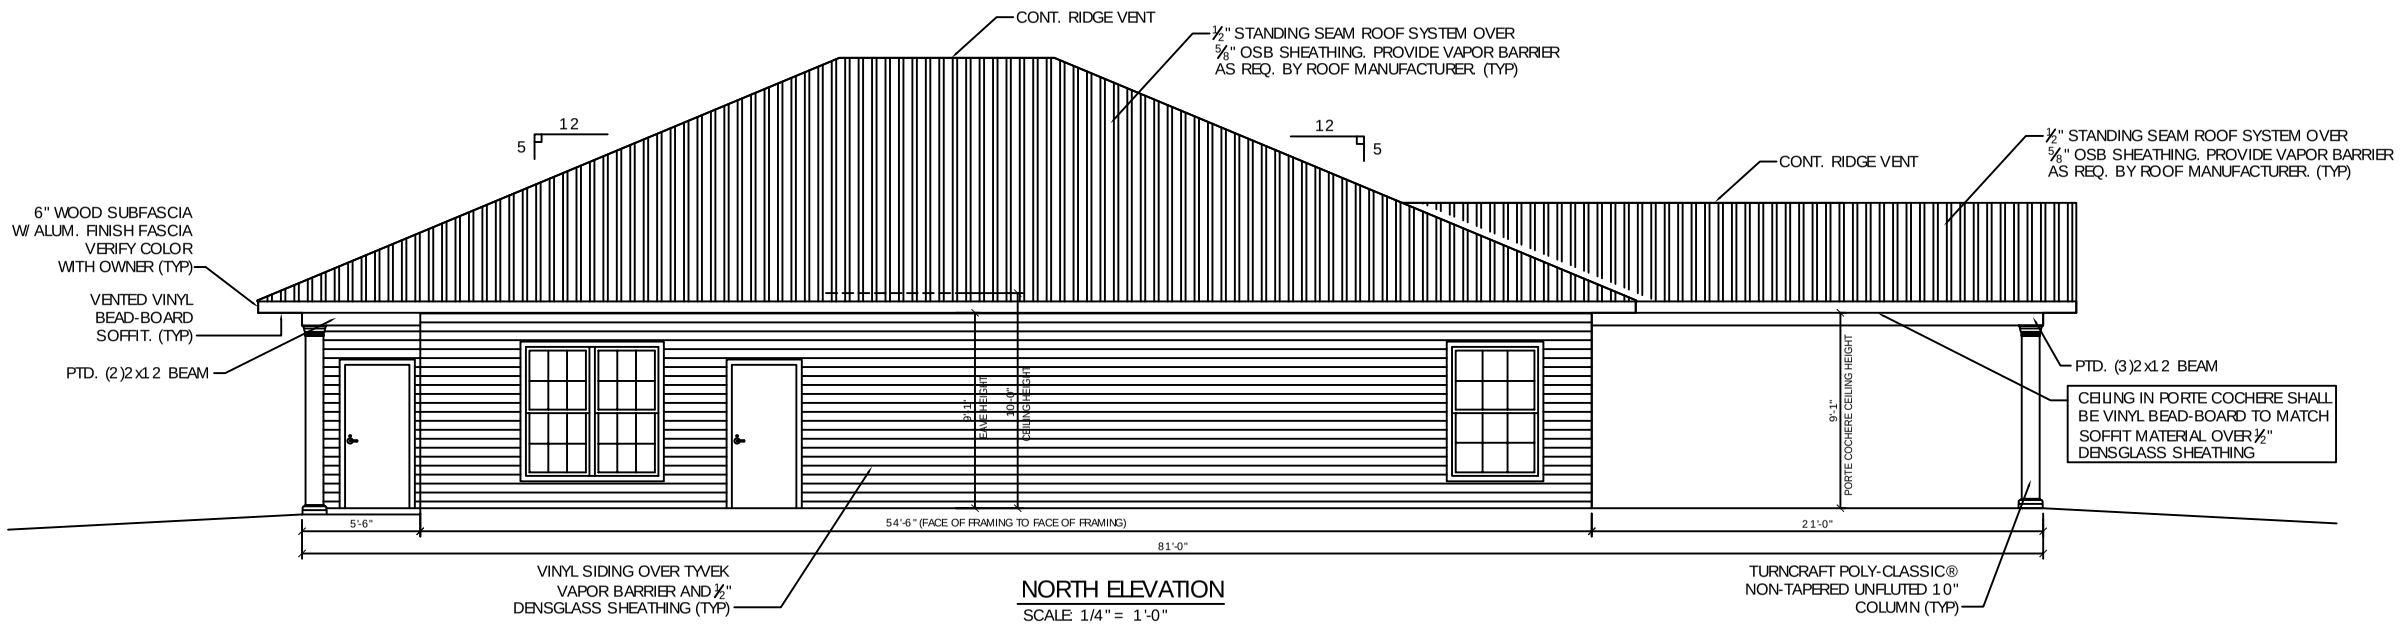

NORTH ELEVATION

SCALE: 1/4" = 1'-0"

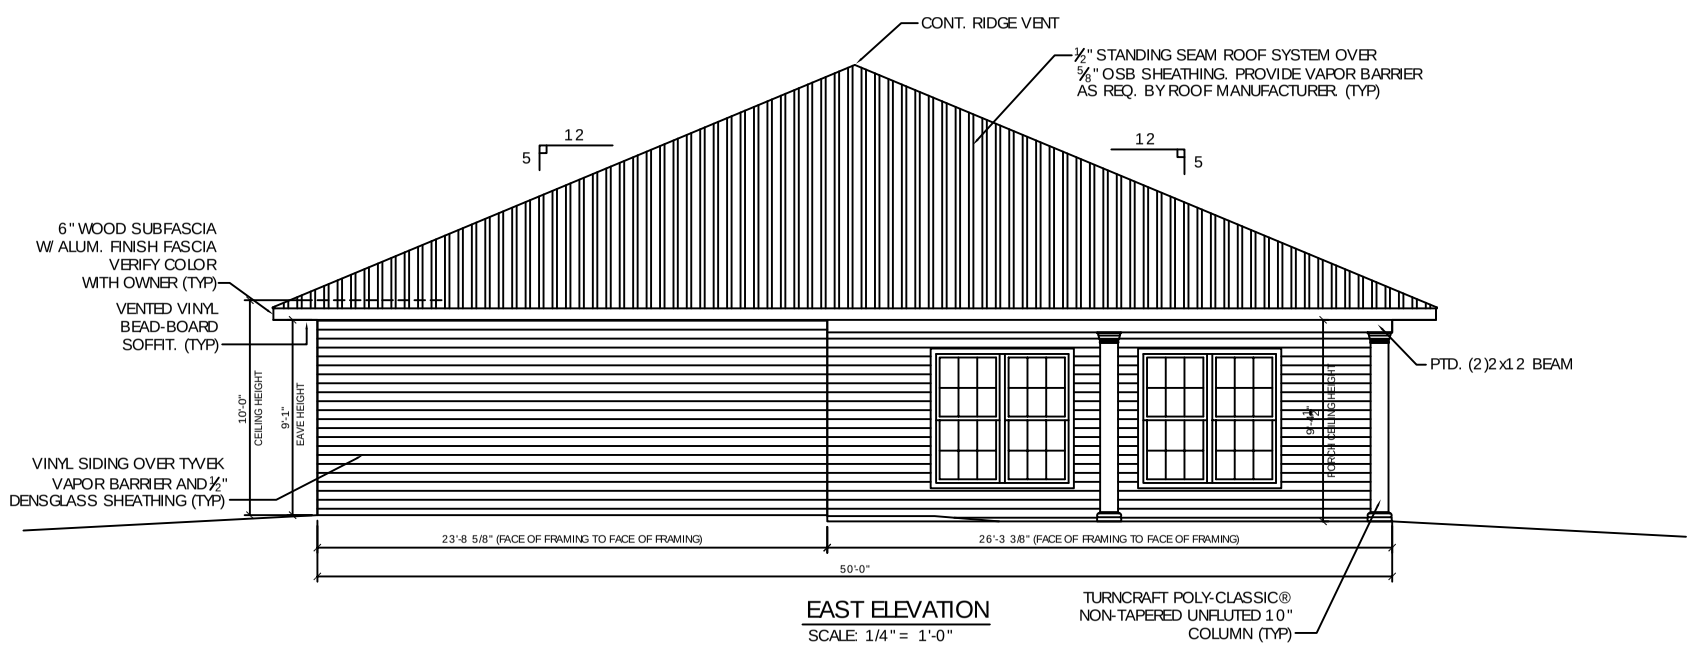

EAST ELEVATION

SCALE: 1/4" = 1'-0"

DAMMON
ENGINEERING, INC.

CHIEF ENGINEER
EMMETT
DAMMON, P.E.

CHIEF ARCHITECT
ROBERT
WILTSE

1095 FLORIDA AVENUE
SLIDELL, LA. 70458
OFFICE: 985-649-5832
FAX: 985-641-5950

WEBSITE:
WWW.DAMMONENGINEERING.COM

EMAIL:
DAMMONENG@BELLSOUTH.NET

ARCHITECTURE

ENGINEERING

STUDIES

PLANNING

INVESTIGATION

EXPERT WITNESS

PRECIOUS
JEWELS
DAY CARE
CENTER

FRIEDA
TORREGANO
58074 CARROLL RD.
SLIDELL, LA
70460

EXTERIOR
ELEVATIONS

REV:

SCALE: AS NOTED

JOB#: 1991

DATE: 8-19-08

SHEET

A-5

OF