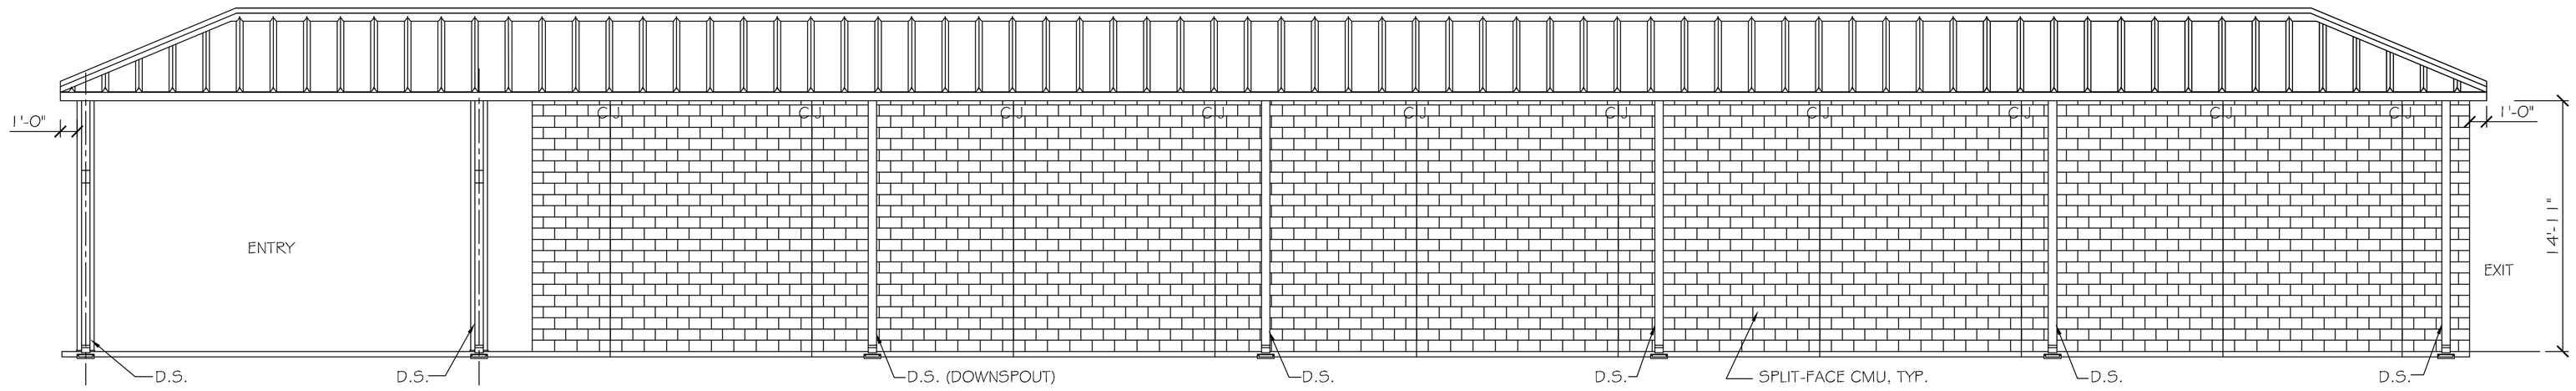

(REAR) ELEVATION

SCALE: 3/16"=1'-0"

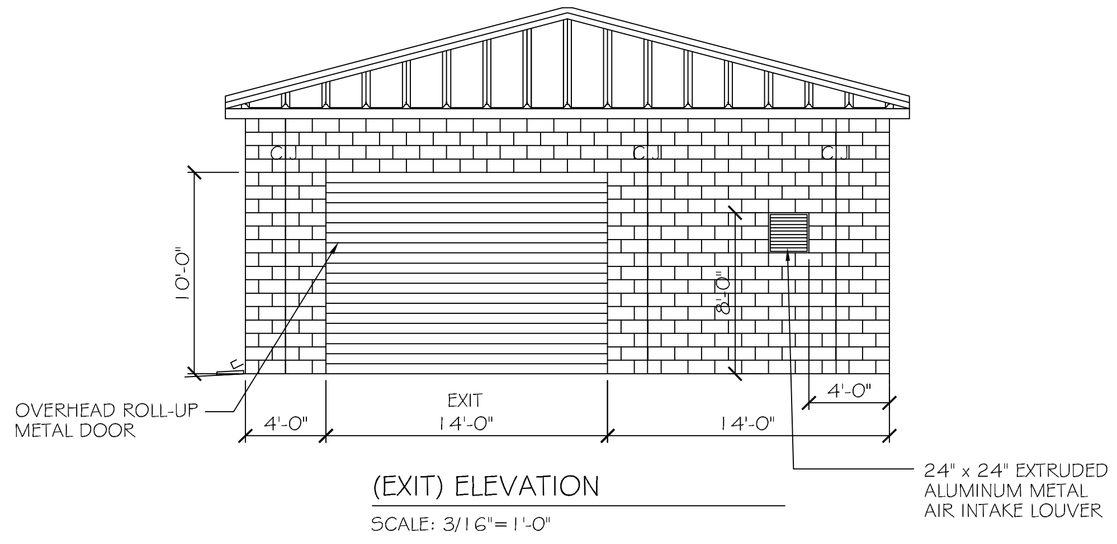

(EXIT) ELEVATION

SCALE: 3/16"=1'-0"

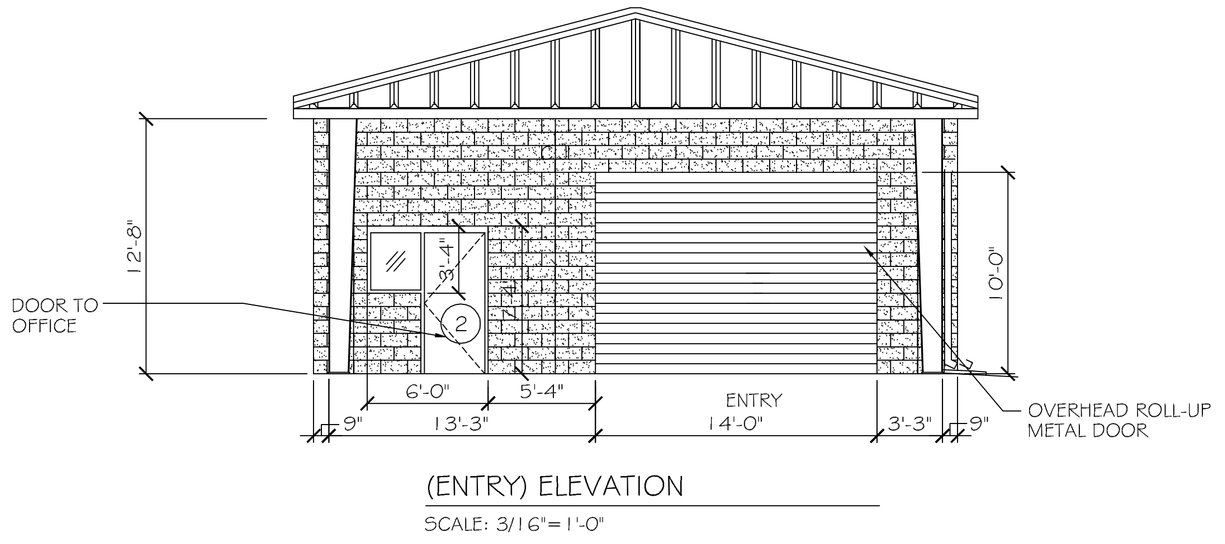

(ENTRY) ELEVATION

SCALE: 3/16"=1'-0"

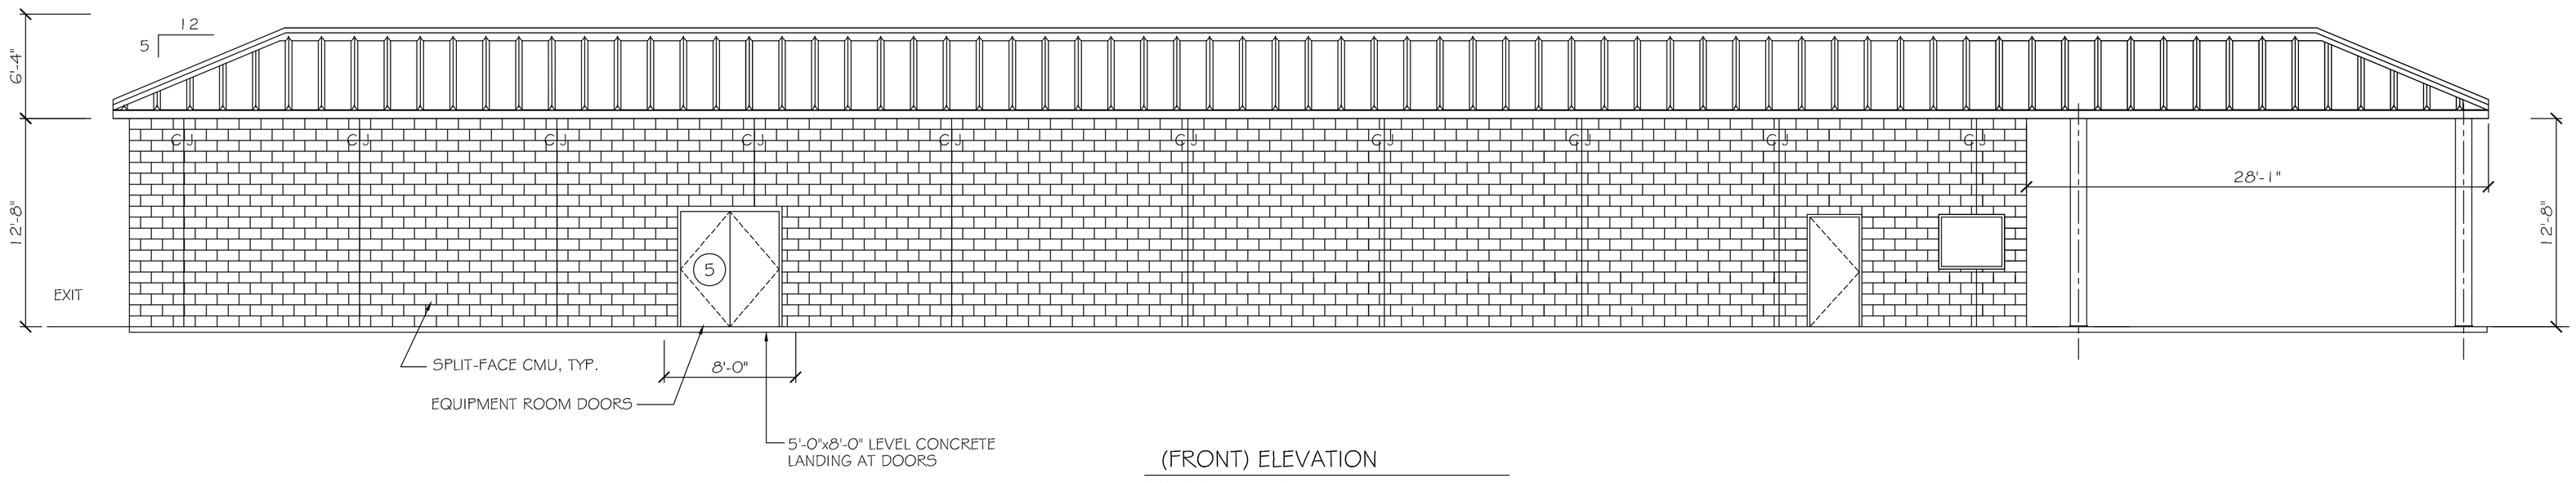

(FRONT) ELEVATION

SCALE: 3/16"=1'-0"

DAMMON
ENGINEERING, INC.

CHIEF ENGINEER
EMMETT
DAMMON, P.E.

CHIEF ARCHITECT
ROBERT
WILTSE

1095 FLORIDA AVENUE
SLIDELL, LA. 70458
OFFICE: 985-649-5832
FAX: 985-641-5950

WEBSITE:
WWW.DAMMONENGINEERING.COM

EMAIL:
DAMMONENG@BELLSOUTH.NET

ARCHITECTURE

ENGINEERING

STUDIES

PLANNING

INVESTIGATION

EXPERT WITNESS

RAIN FOREST
CARWASH

HATTIESBURG, MS

EXTERIOR
ELEVATIONS

REV:

SCALE: AS NOTED

JOB#: 2085

DATE:04-29-13

SHEET

A-1

OF