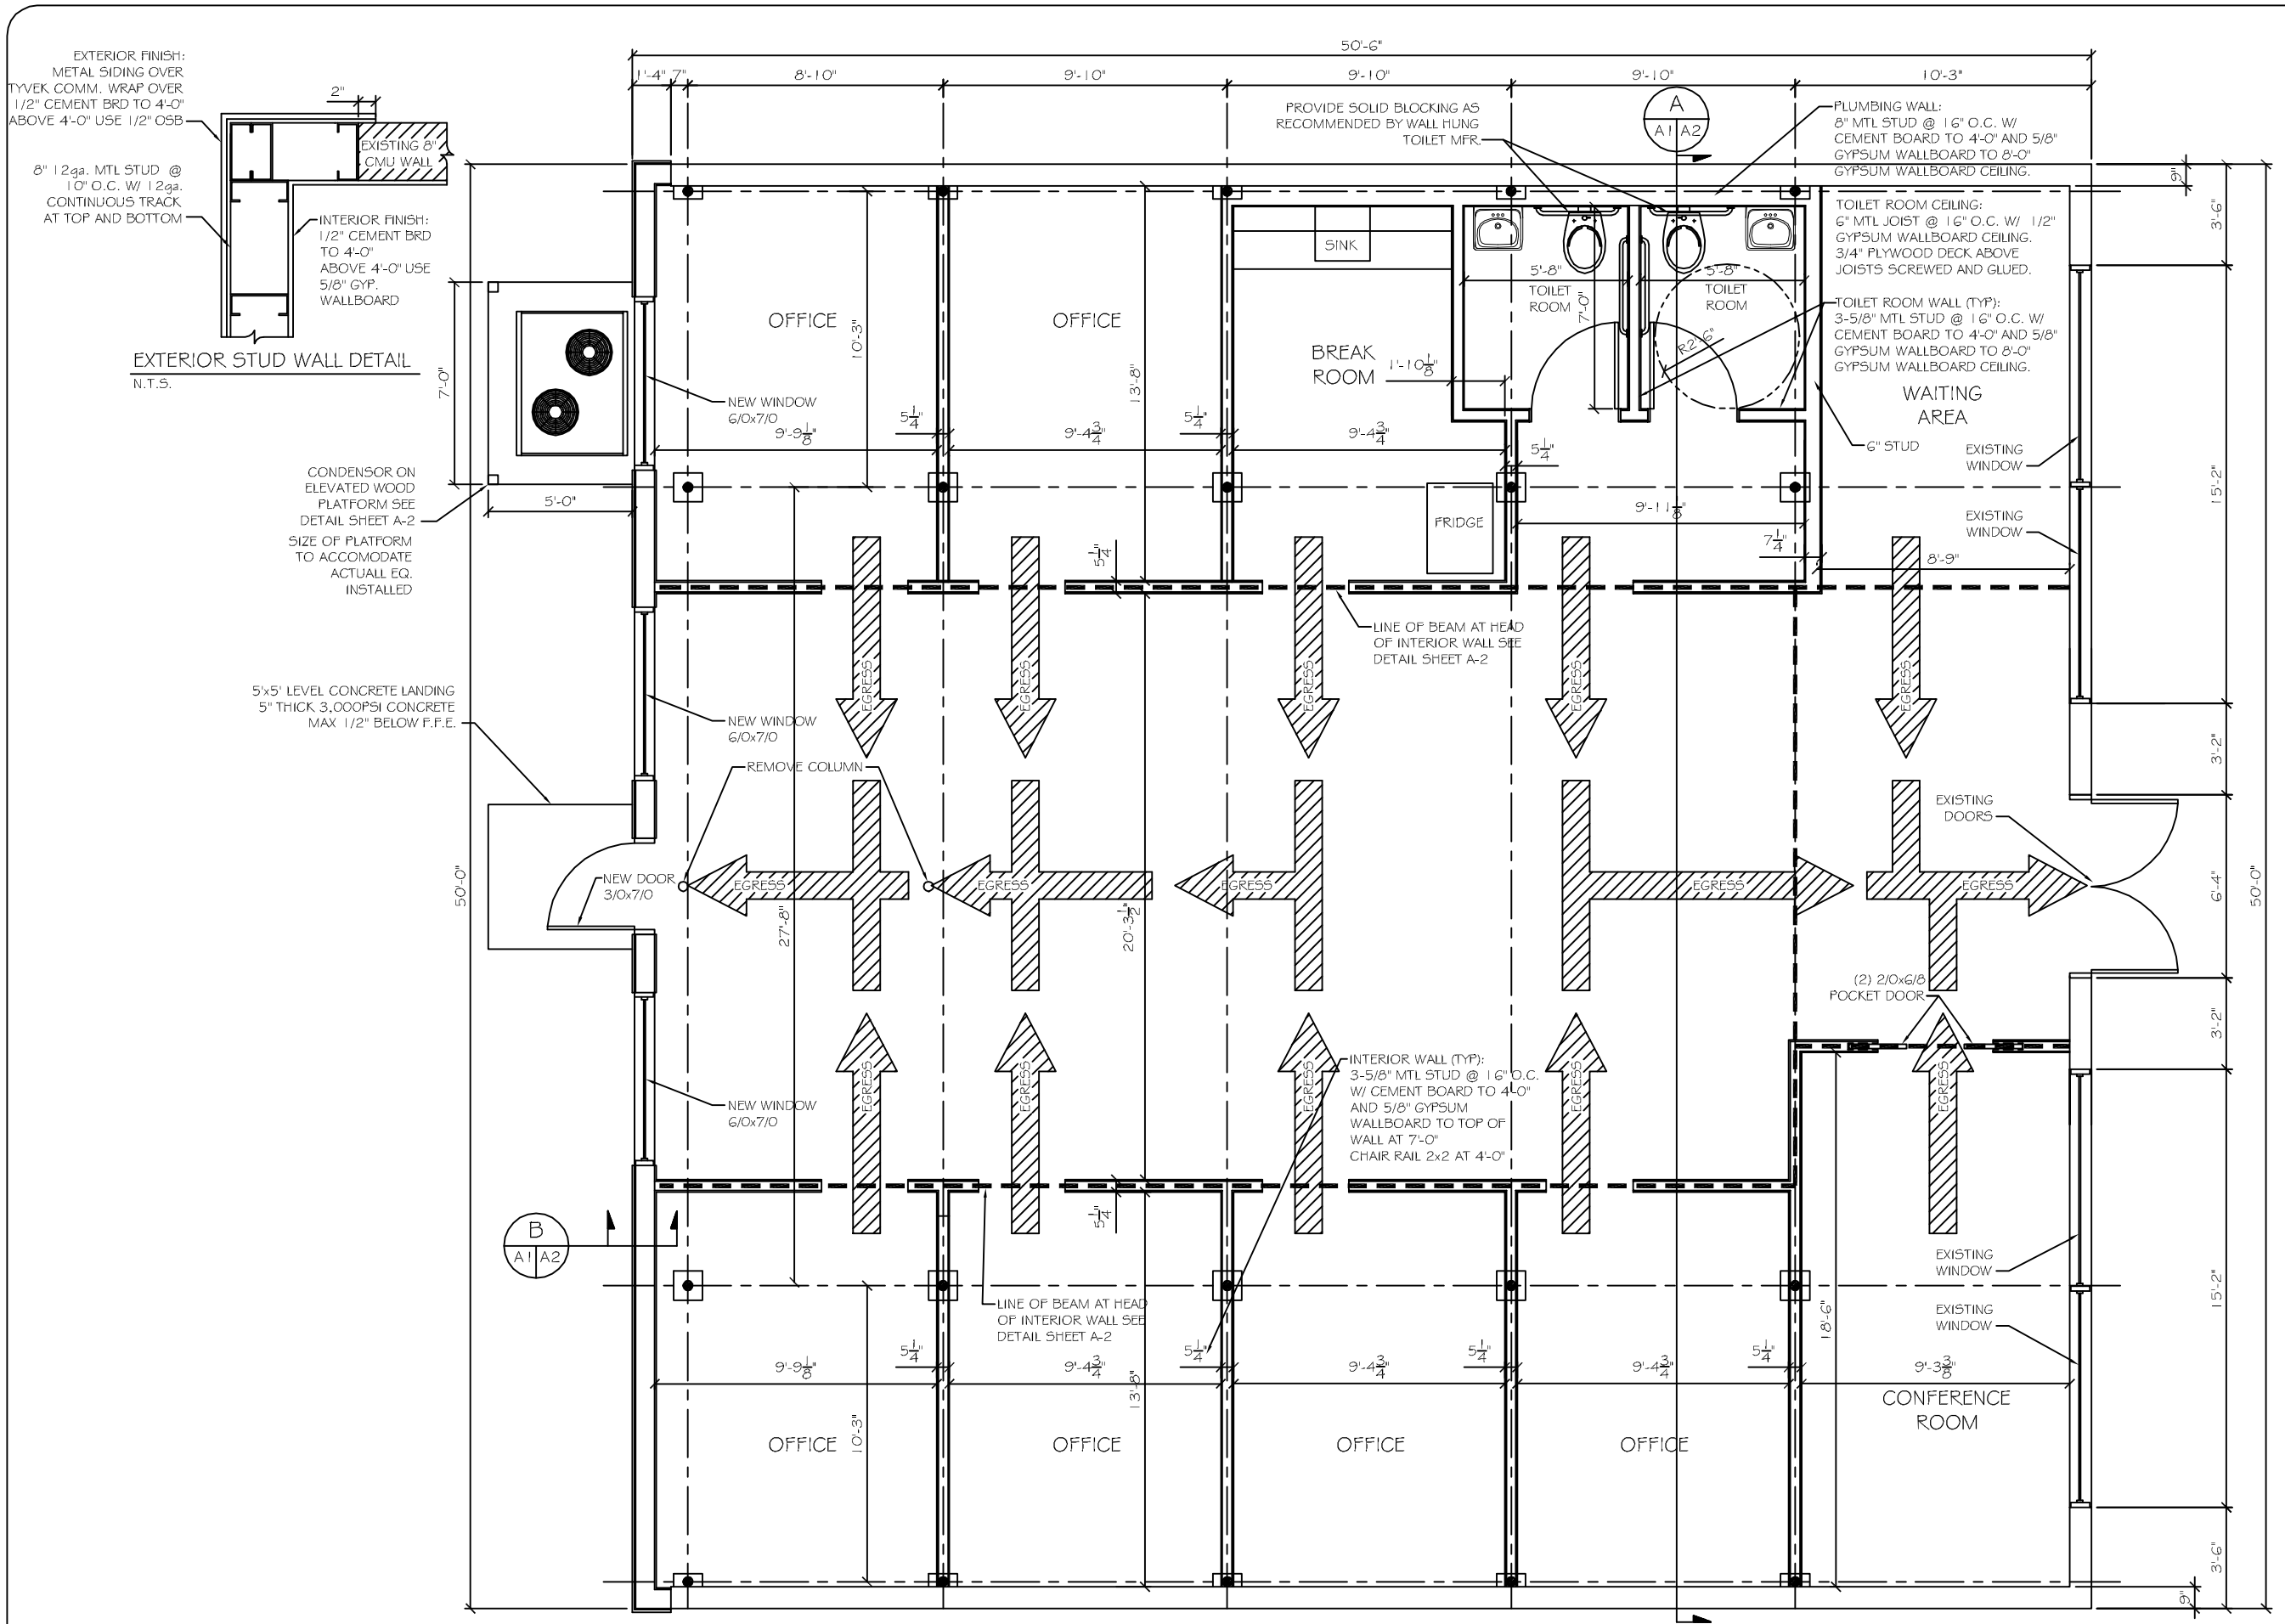

FLOOR PLAN
SCALE: 3/8"=1'

NOTE:
EXISTING FRONT AND SIDE BUILDING WALLS,
COLUMNS, TRUSSES, AND ROOF TO REMAIN

DAMMON
ENGINEERING, INC.

CHIEF ENGINEER
EMMETT
DAMMON, P.E.

CHIEF ARCHITECT
ROBERT
WILTSE

1095 FLORIDA AVENUE
SLIDELL, LA. 70458
OFFICE: 985-649-5832
FAX: 985-641-5950

WEBSITE:
WWW.DAMMONENGINEERING.COM

EMAIL:
DAMMONENG@BELLSOUTH.NET

ARCHITECTURE

ENGINEERING

STUDIES

PLANNING

INVESTIGATION

EXPERT WITNESS

TENANT
BUILD-OUT

CHAMPAGNE
BUILDING LLC
2242 CAREY ST.
SLIDELL, LA
70458

FLOOR
PLAN

REV: 01-11-11
RE: FIRE MARSHAL REVIEW

SCALE: AS NOTED

JOB#: 2086

DATE: 11-08-10

SHEET 2

A-1

OF 6