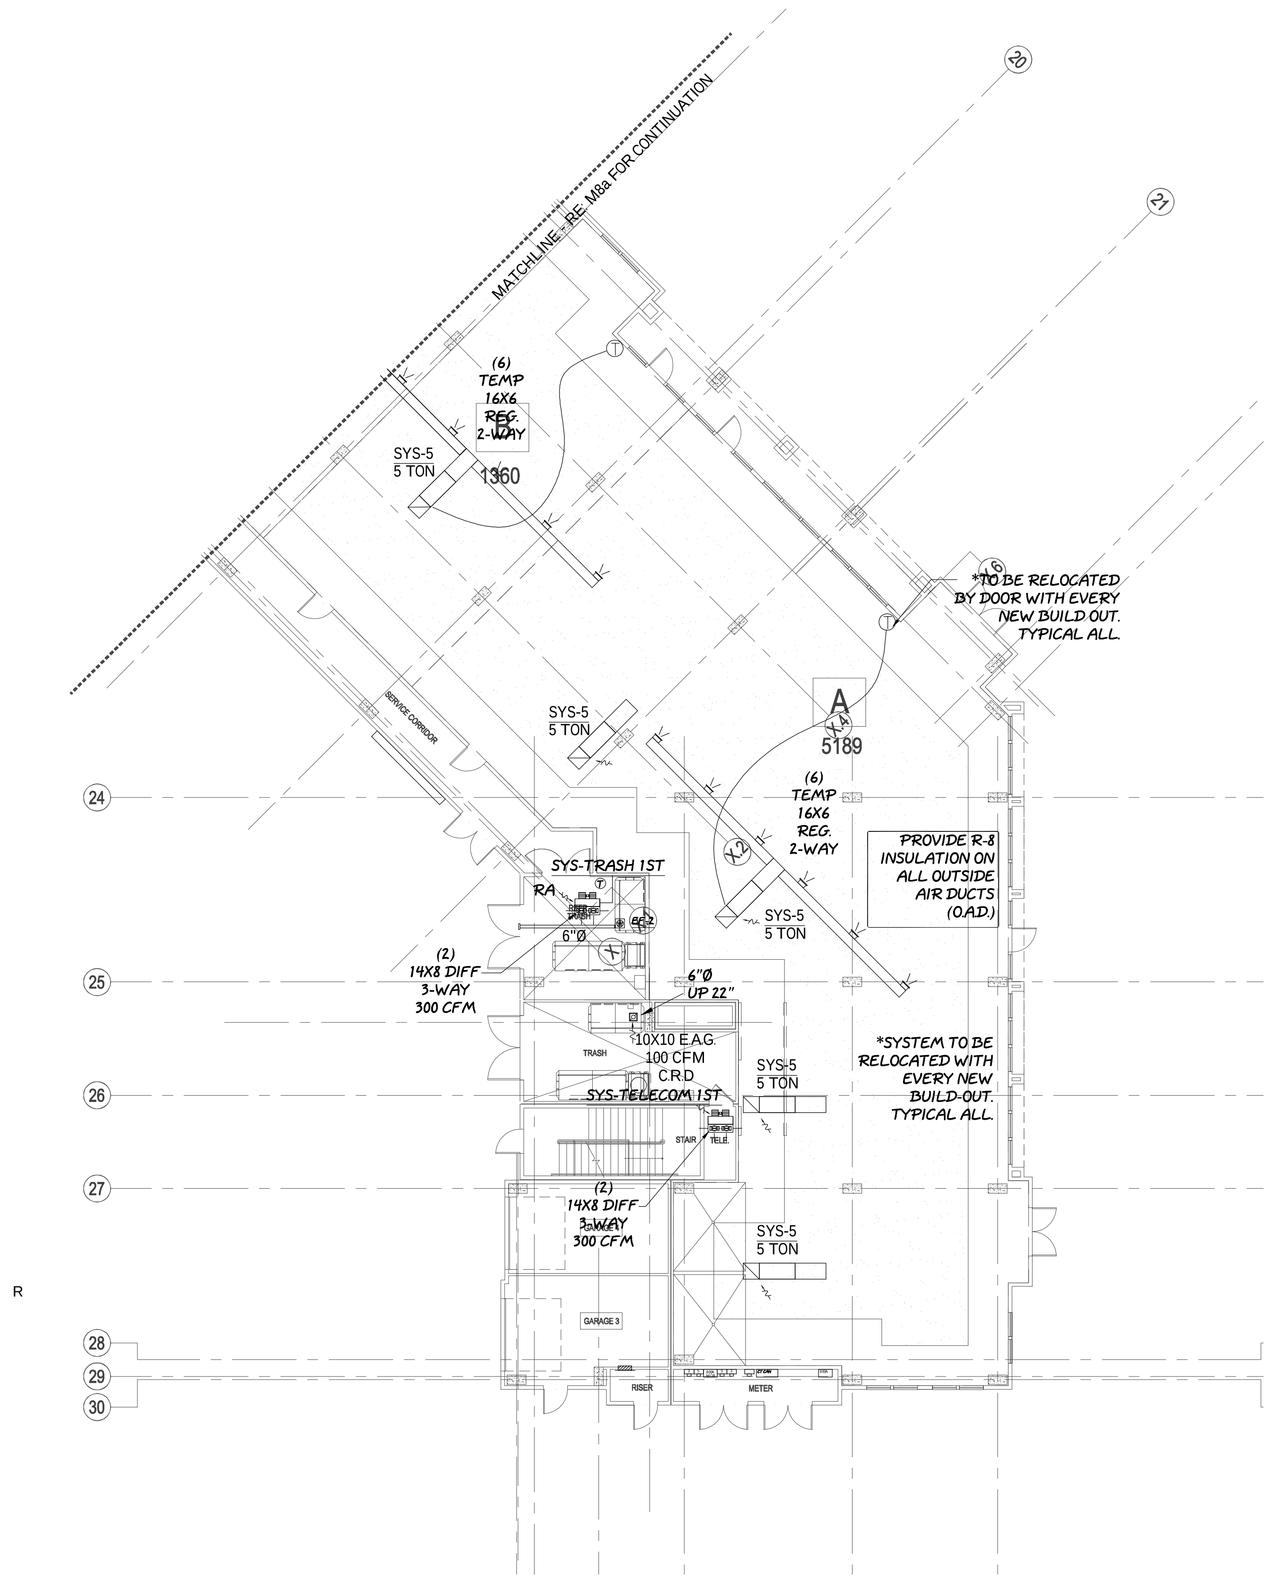

1 BUILDING I - GROUND LEVEL FLOOR PLAN (NORTH)

SCALE: 3/32" = 1'-0"

BUILDING I - KEY PLAN

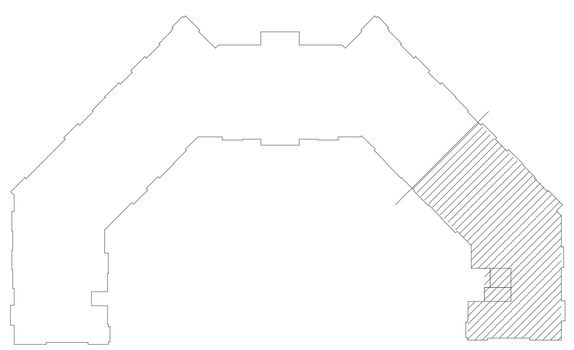

HGE CONSULTING, INC.
MEP ENGINEERS
F-7762
15603 GLEN CHASE
HOUSTON, TEXAS 77095
PHONE: 281-856-7682
FAX: 281-856-2438
Email:
MEP@HGECONSULTING.COM

IF ANY OR ALL OF THIS DOCUMENT IS REPRODUCED, MODIFIED OR WRONGLY DISTRIBUTED, YOU WILL BE IN VIOLATION OF CONTRACT AND INFRINGE COPYRIGHT LAWS. IF YOU FEEL THAT THIS DOCUMENT HAS REACHED YOU IN ERROR PLEASE CONTACT THE ABOVE OWNER AND INFORM HIM OF THIS ERROR. IF YOU CHOSE NOT TO DO SO, YOU WILL BE SUBJECT TO PROSECUTION UNDER THE CURRENT COPYRIGHT LAWS.

NUMBER	DATE	REVISION	BY:

THE HIGH GROVE APARTMENTS

BATON ROUGE, LOUISIANA

High Grove Baton Rouge, LLC.

STATE OF LOUISIANA
JAIRZINHO VASQUEZ
License No. 37887
PROFESSIONAL ENGINEER
07/07/2011

- ○ 100% CD SET
- ● PERMIT ISSUE
- ○ CONSTRUCTION ISSUE

DRAWN BY:	JV
DATE:	02/11/11
CHK'D BY:	JV
JOB :	589-10

M-8b