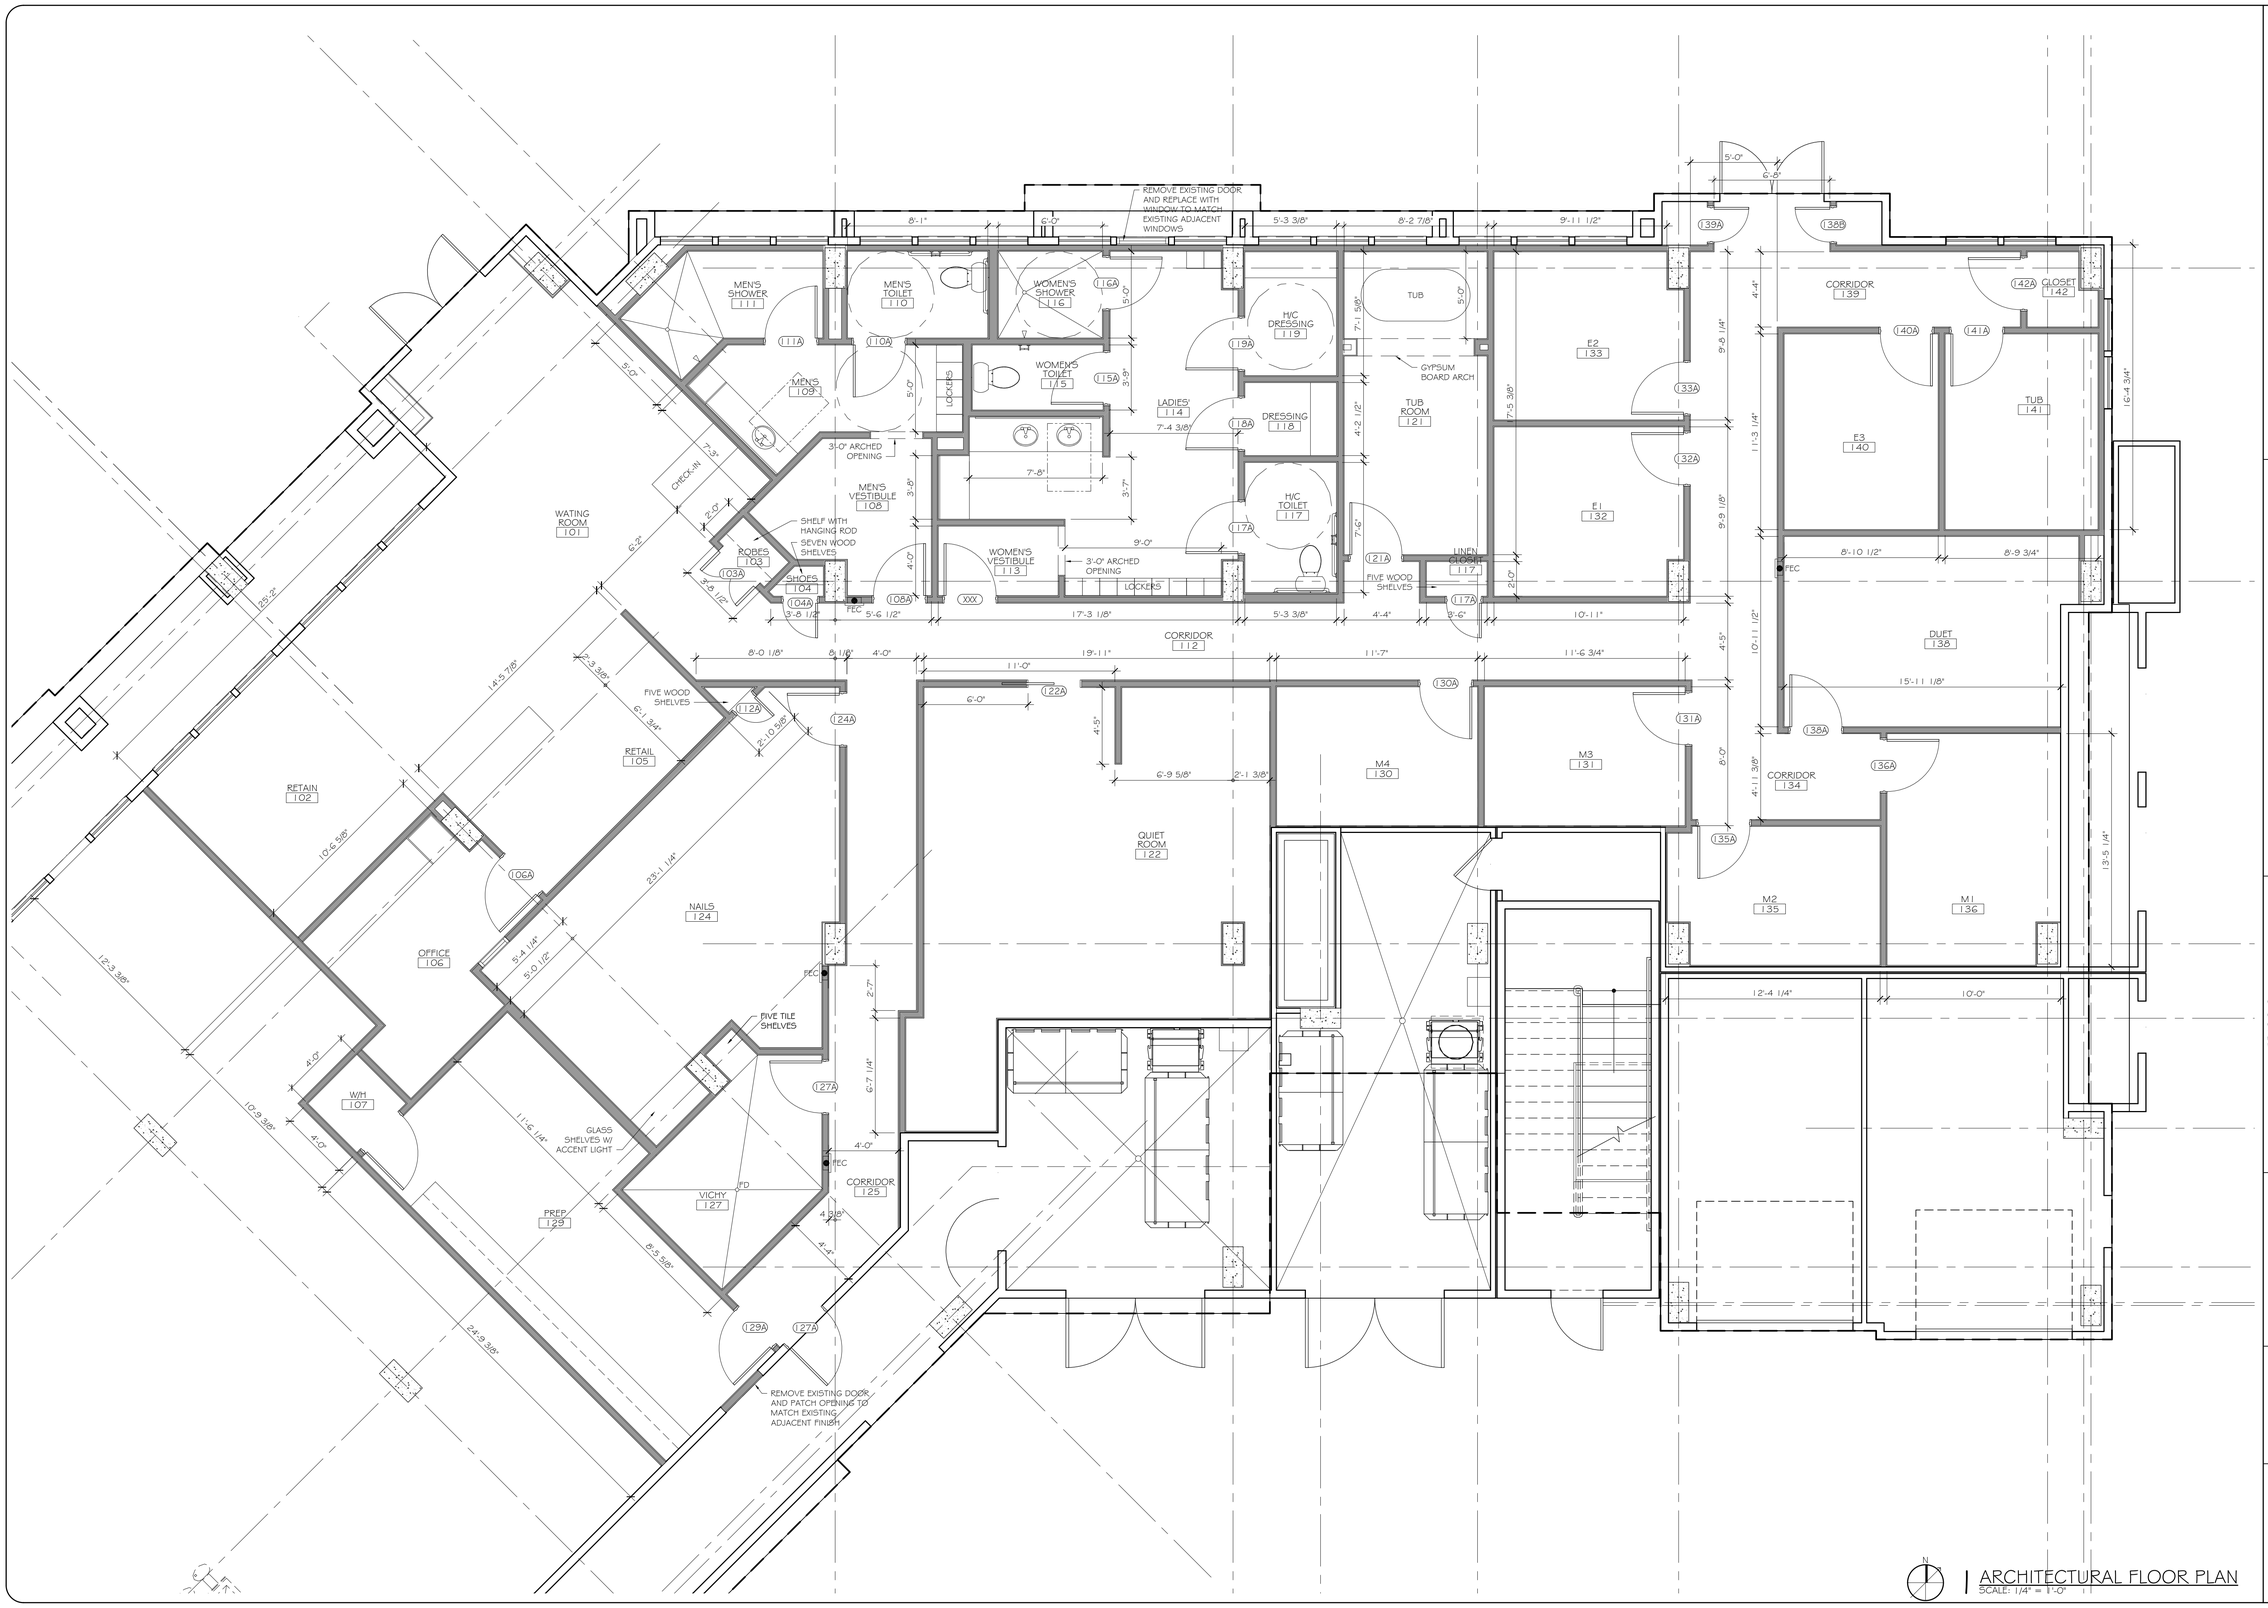

ARCHITECTURAL FLOOR PLAN
SCALE: 1/4" = 1'-0"

DAMMON ENGINEERING, INC.
Architects & Engineers

dammoneng@bellsouth.net
PHONE: 985-649-5832
FAX: 985-641-5950

CHIEF ENGINEER: EMMETT DAMMON, P.E.
CHIEF ARCHITECT: KEVIN KINCHEN
554 OLD SPANISH TRAIL
SLIDELL, LA 70458

The above drawings and specifications, designs and arrangements shown thereon are the property of Dammon Engineering and were prepared for and are loaned for the use of the client named on this project. No other use, reproduction or disclosure to others is permitted without the written consent of Dammon Engineering. Visual contact with these drawings and specifications shall constitute prima facie evidence of acceptance of these restrictions.

WOODHOUSE SPA

BATON ROUGE, LA

JOB No:	2163
DATE:	2/4/2013
DRAWN BY:	KJK
CHECKED BY:	KJK

#	DESCRIPTION	DATE

REVISIONS

ARCH. FLOOR PLAN

SHEET No:

A-1