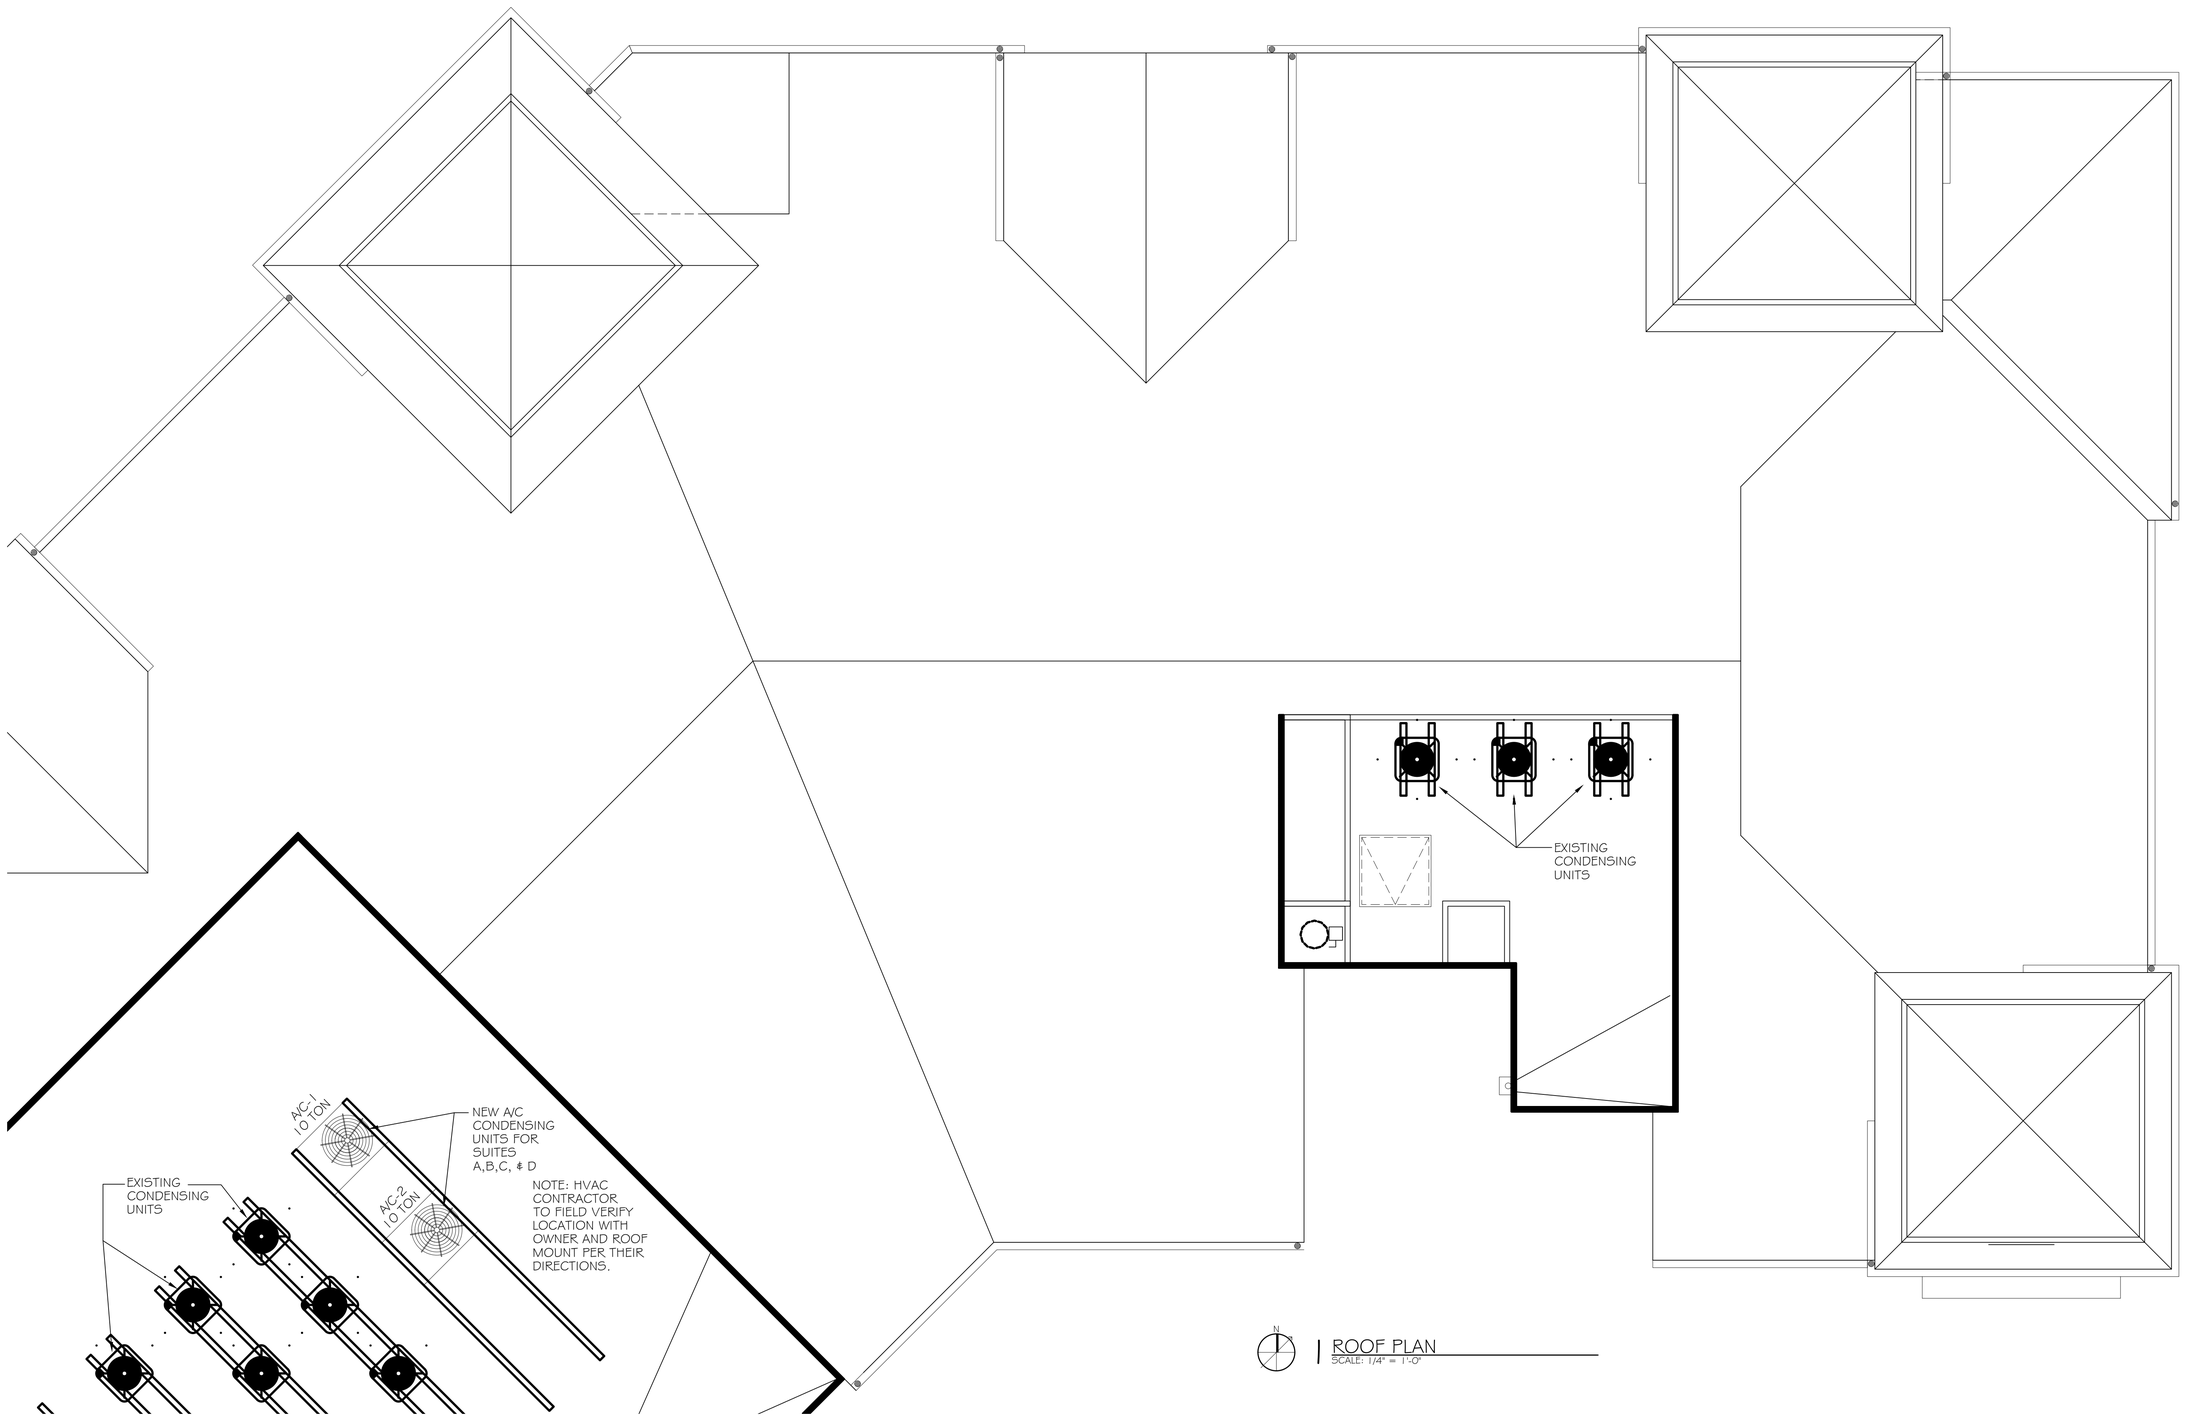

ROOF PLAN
SCALE: 1/4" = 1'-0"

DAMMON ENGINEERING, INC.
Architects & Engineers

CHIEF ENGINEER: EMMETT DAMMON, P.E.
CHIEF ARCHITECT: KEVIN KINCHEN
5141 ADMIRALTY TRAIL
SLIDELL, LA 70458

dammoneng@bellsouth.net
PHONE: 985-649-5832
FAX: 985-641-5950

WOODHOUSE SPA

THE HIGH GROVE APARTMENTS
BATON ROUGE, LA

JOB No:	2163	DATE:	2/4/2013
DRAWN BY:	JTL	CHECKED BY:	

The above drawings and specifications, designs and arrangements represented thereby, are and shall remain the property of the undersigned and no part thereof shall be loaned, exhibited, copied, or distributed to others without written consent of the undersigned. These drawings and specifications are instruments of service for this project only and are not to be used for other projects or additions to this project except by agreement in writing and with appropriate compensation to the undersigned.

REVISIONS

#	DESCRIPTION	DATE

ROOF PLAN

SHEET No: 6 OF 15

A-4