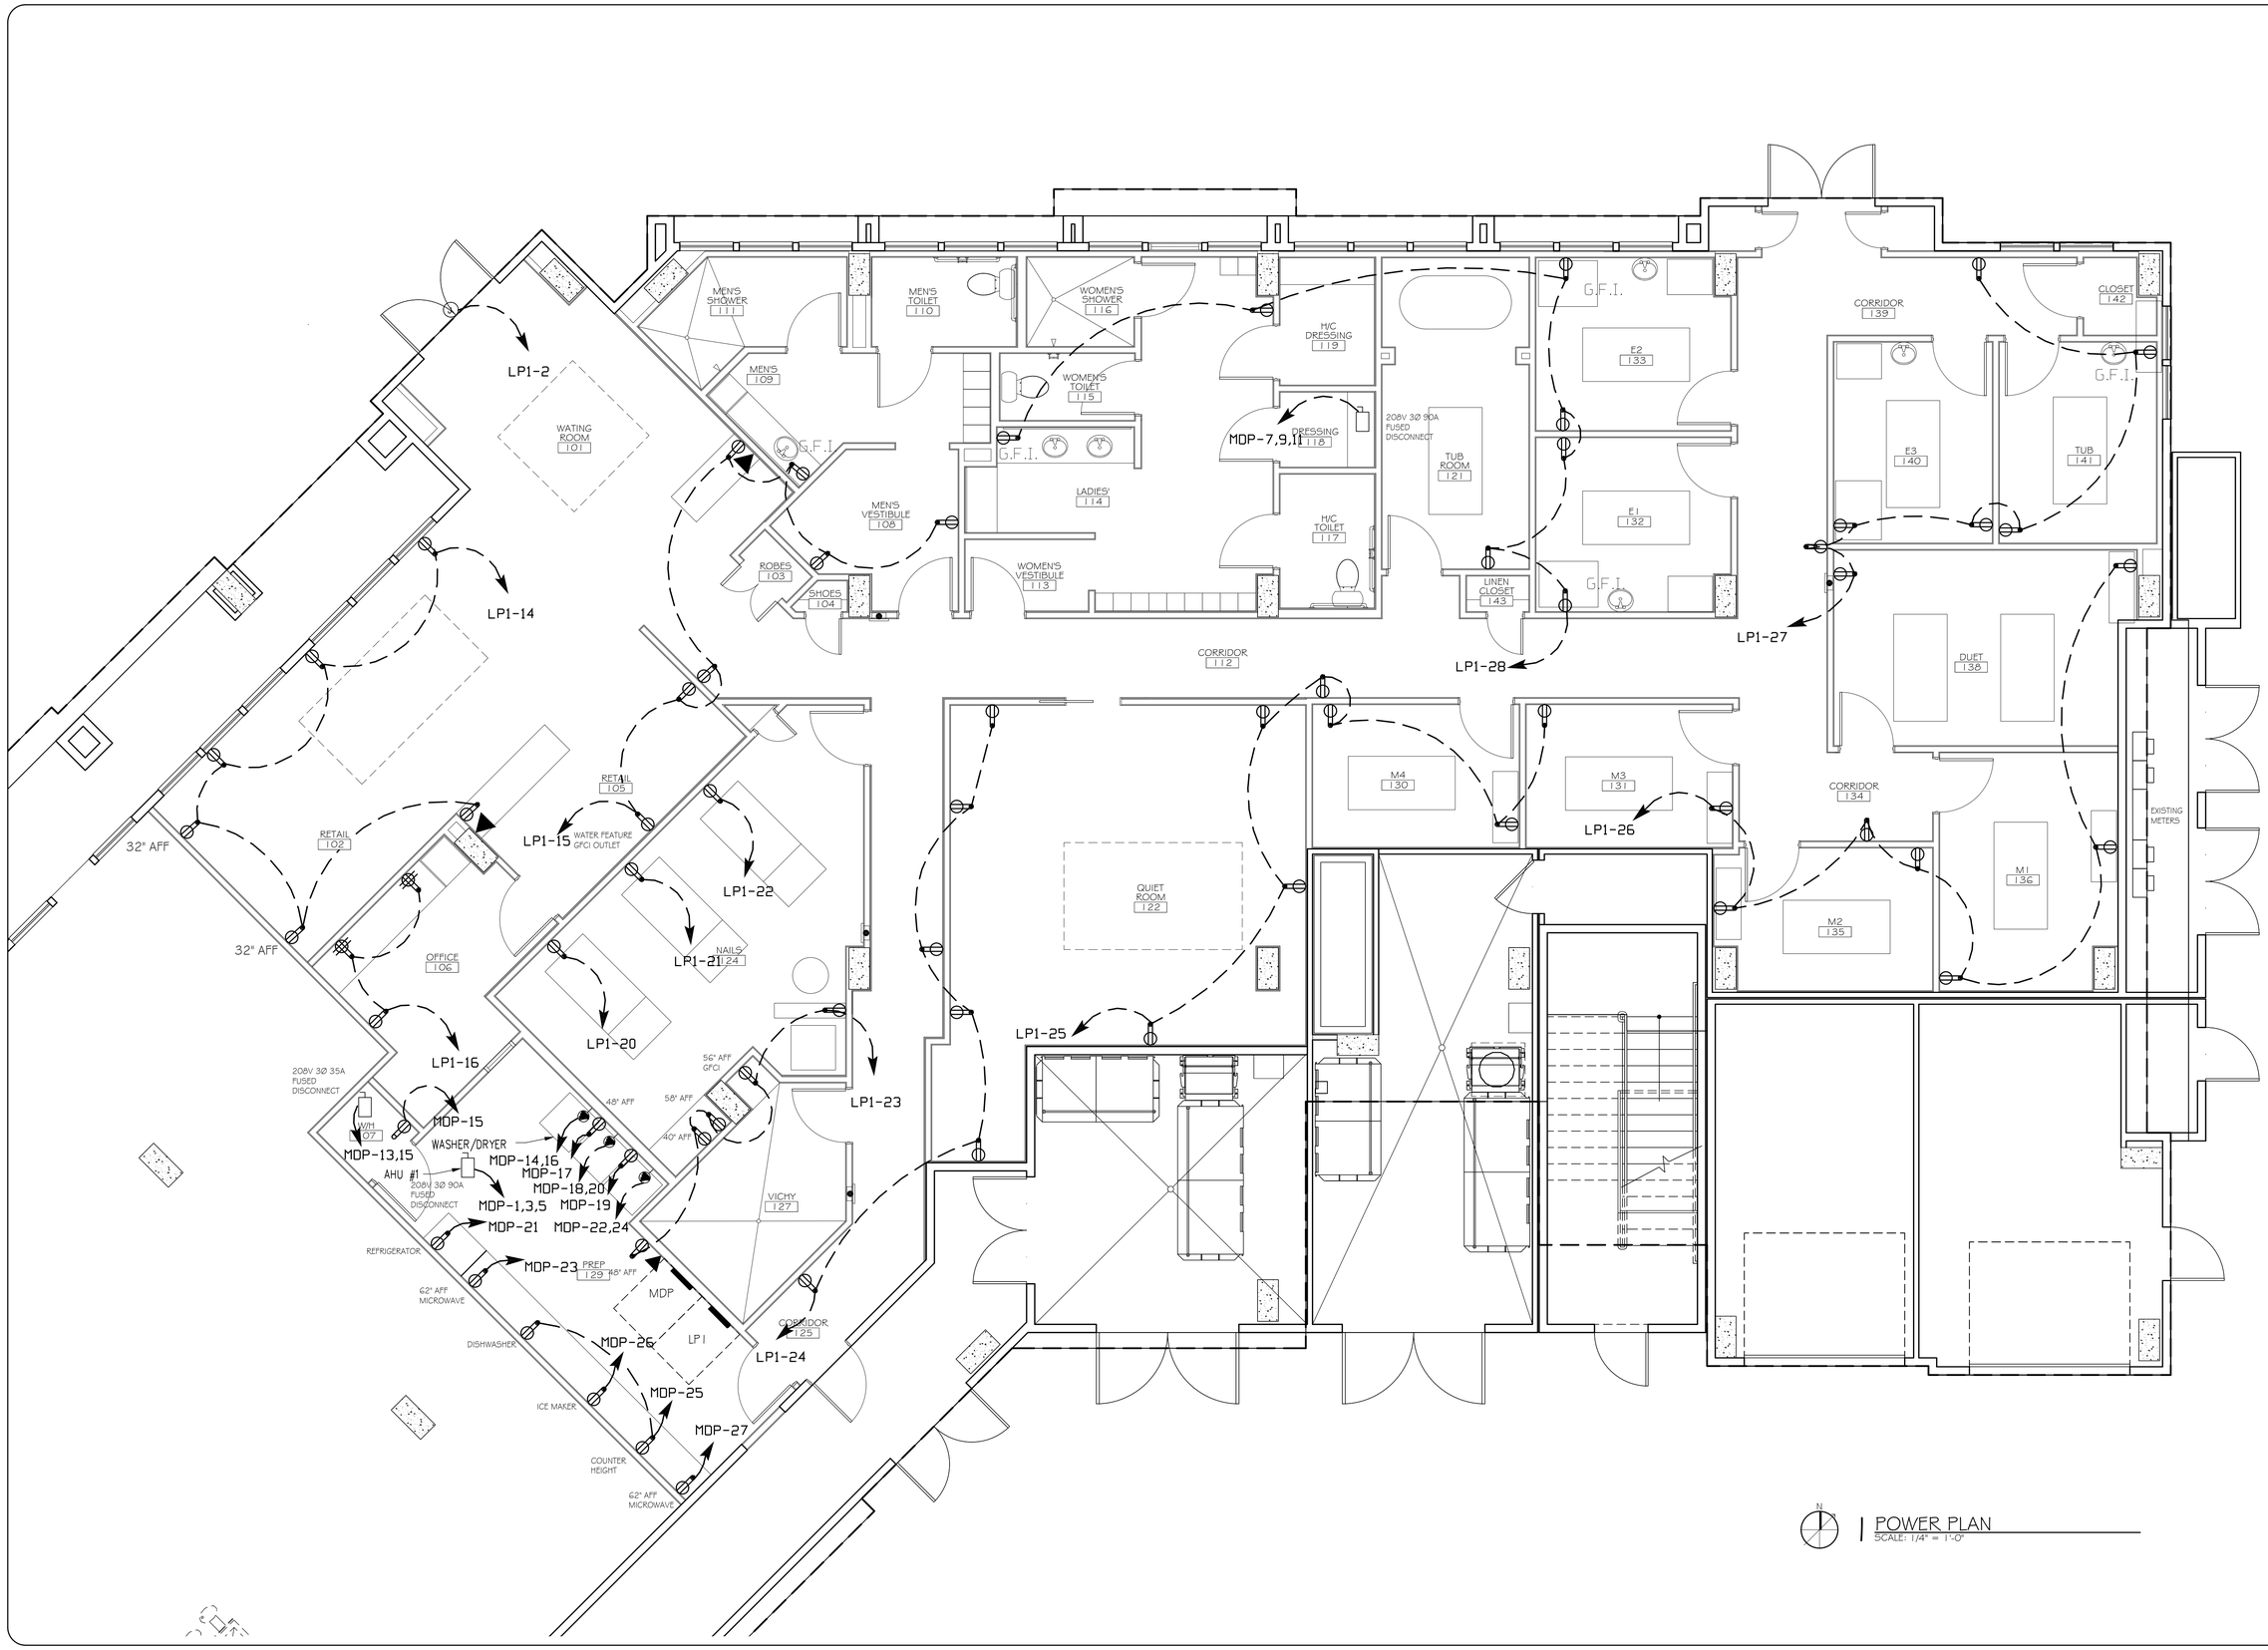

1 POWER PLAN
SCALE: 1/4" = 1'-0"

DAMMON ENGINEERING, INC.
Architects & Engineers

dammoneng@cox.net
dammoneng.com
PHONE: 985-649-5832
FAX: 985-641-5950

CHIEF ENGINEER: EMMETT DAMMON, P.E.
CHIEF ARCHITECT: KEVIN KINCHEN
614 JOSEPHINE STREET, SUITE 100
SLIDELL, LA 70458

The above drawings and specifications, designs and arrangements represented hereby, are and shall remain the property of the undersigned and no part thereof shall be copied, disclosed to others, or used in connection with any work or purpose other than the specific project for which they have been prepared and delivered, and upon request they shall be promptly returned. The reproduction of drawings and specifications shall constitute conclusive evidence of acceptance of these restrictions.

WOODHOUSE SPA
THE HIGH GROVE APARTMENTS
BATON ROUGE, LA

JOB No: 2163
DATE: 5/14/2013
DRAWN BY: JCT
CHECKED BY: KJK

REVISIONS

#	DESCRIPTION	DATE

POWER PLAN

SHEET No: 9 OF 15

E-1