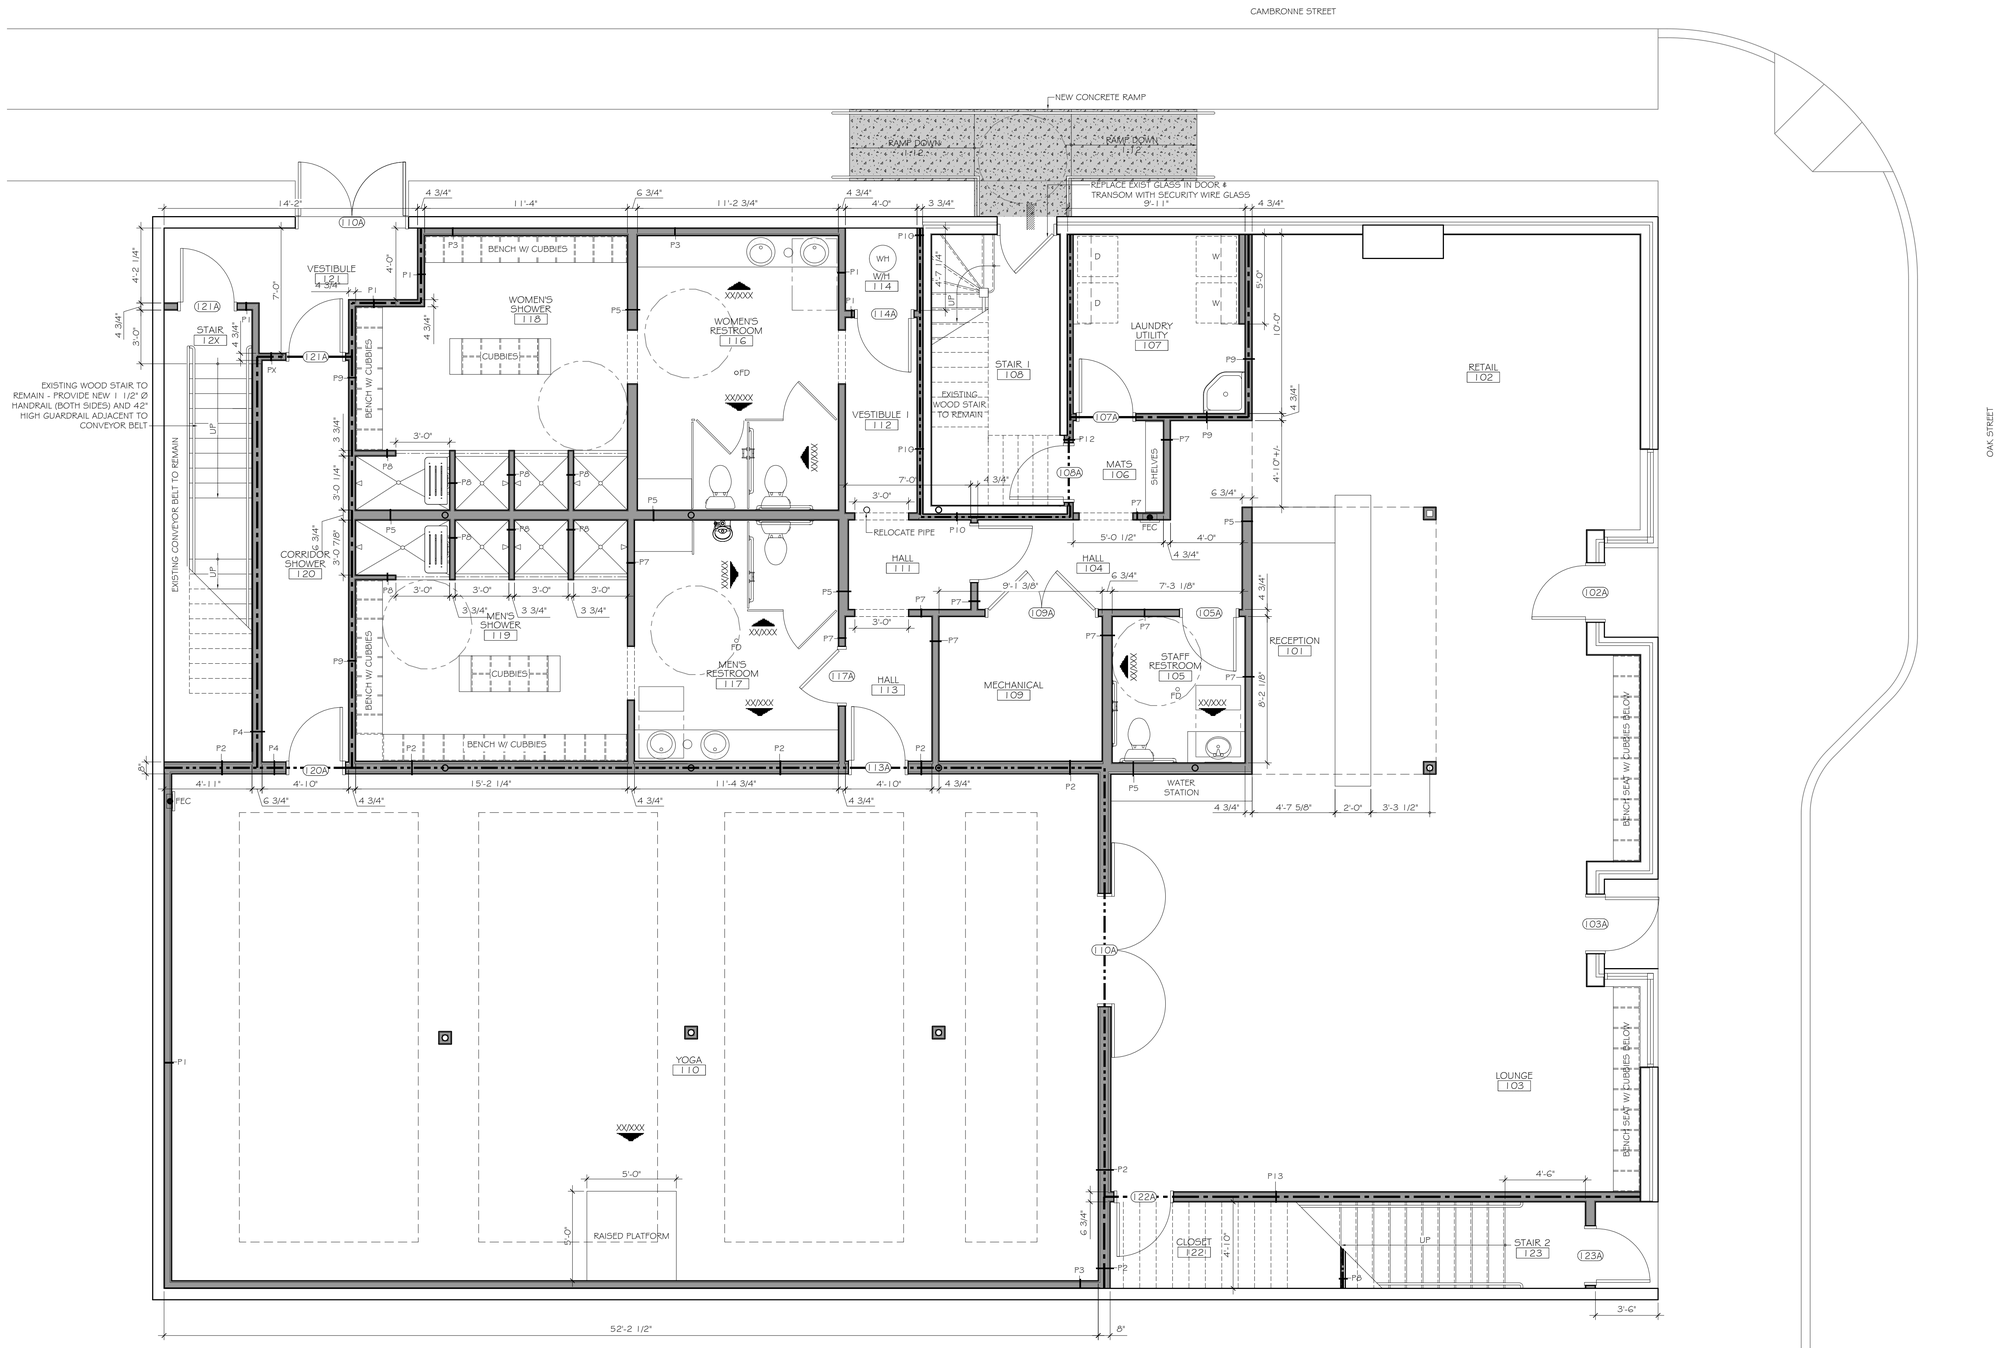

FIRST FLOOR PLAN
SCALE: 1/4" = 1'-0"

DAMMON ENGINEERING, INC.
Architects & Engineers

CHIEF ENGINEER: EMMETT DAMMON, P.E.
CHIEF ARCHITECT: KEVIN KINCHEN, NCARB
554 OLD SPANISH TRAIL
SLIDELL, LA 70458
dammonengineering.com
dammoneng@bellsouth.net
PHONE: 985-649-5832
FAX: 985-641-5950

The above drawings and specifications, designs and arrangements represented thereby are and shall remain the property of Dammon Engineering, and no part thereof shall be copied, disclosed to others, or used in connection with any work or project other than the specific project for which they have been prepared and developed without written consent of Dammon Engineering. Visual contact with these drawings or specifications shall constitute conclusive evidence of acceptance of these restrictions.

BIKRAM YOGA STUDIO

8338 OAK STREET
NEW ORLEANS, LA 70118

JOB No:	2175
DATE:	5-6-2013
DRAWN BY:	KJK
CHECKED BY:	KJK

REVISIONS

#	DESCRIPTION	DATE

FIRST FLOOR PLAN

SHEET No: 00 of 00

A1