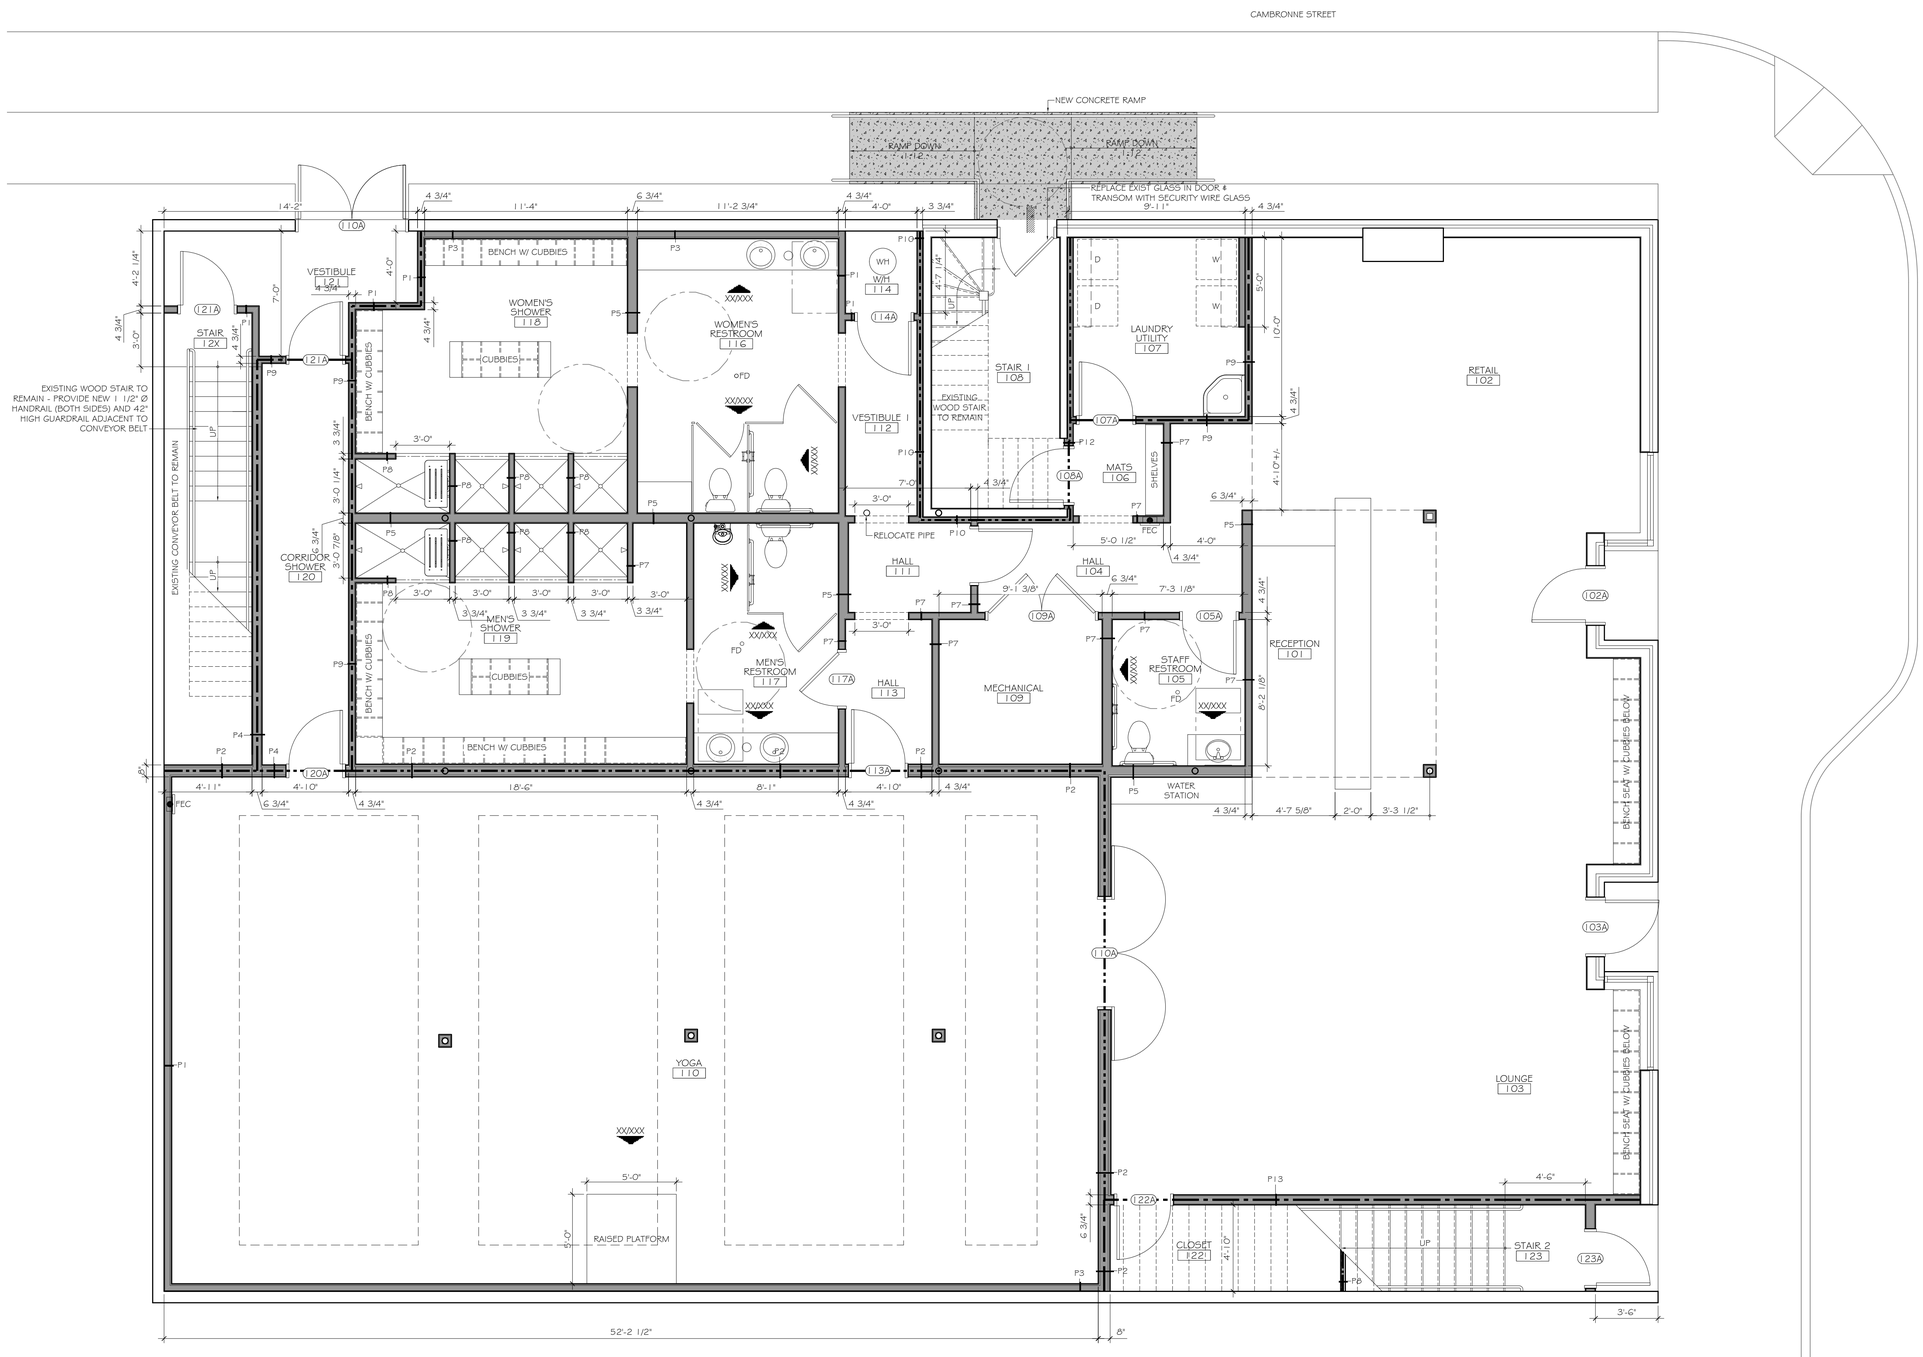

1 FIRST FLOOR PLAN
SCALE: 1/4" = 1'-0"

DAMMON ENGINEERING, INC.
Architects & Engineers
dammoneng@bellsouth.net
PHONE: 985-649-5832
FAX: 985-641-5950

CHIEF ENGINEER: EMMETT DAMMON, P.E.
SENIOR ARCHITECT: KEVIN KINCHEN, NCARB
5141 ALGIERS FIRST FLOOR
MARRERO, LA 70072

BIKRAM YOGA STUDIO

8338 OAK STREET
NEW ORLEANS, LA 70118

JOB No:	2175	DATE:	5-6-2013
DRAWN BY:	KJK	CHECKED BY:	KJK

The above drawings and specifications, designs and arrangements represented thereby, are and shall remain the property of the undersigned and are not to be used in whole or in part, for any other project, without written consent of the undersigned. Visual contact with these drawings or specifications shall constitute conclusive evidence of acceptance of these restrictions.

REVISIONS

#	DESCRIPTION	DATE

FIRST FLOOR PLAN

SHEET No: 00 of 00

A1