## NOTES

1. WHERE RECESSED DOWNLIGHTS ARE LOCATED IN A FIRE-RATED CEILING ASSEMBLY, CREATE A FIRE-RATED POCKET FOR LIGHT FIXTURE MATCHING THE FIRE-RATING OF THE ASSEMBLY.
2. ALL FIRE-RATED CEILING ASSEMBLIES SHALL BE UL DESIGN NO. L556 OR APPROVED EQUIVALENT.
3. CEILING SEPARATING FIRST FLOOR FROM FROM SECOND FLOOR (EXCEPT WHERE CONTAINED WITHIN PROTECTED STAIR WELL) SHALL MAINTAIN A MINIMUM TWO-HOUR RATED SEPARATION.
4. PROVIDE A FIRE-RATED CEILING ASSEMBLY EQUIVALENT TO THAT OF THE ADJACENT WALLS WHERE THE FIRE-RATED WALLS DO NOT EXTEND TO BELOW THE ROOF DECK. FIRE-RATED CEILING ASSEMBLY SHALL EXTEND CONTINUOUSLY FROM FIRE-RATED WALL TO FIRE-RATED WALL AND/OR TO EXTERIOR WALL.
5. ALL PENETRATIONS TO FIRE-RATED ASSEMBLIES SHALL BE PROTECTED IN SUCH A WAY TO MAINTAIN SPECIFIED FIRE-RATING OF THAT ASSEMBLY.

## LEGEND

- RECESSED CAN LIGHT
- DIRECTIONAL RECESSED CAN LIGHT
- PENDANT LIGHT
- CHANDELIER
- FAN/LIGHT
- EXIT LIGHT
- 5/8" GYPSUM BOARD CEILING
- CEILING CLOUD WITH FINISHED WOOD PANELS
- HVAC SUPPLY REGISTER
- LINEAR FLUORESCENT LIGHT FIXTURE

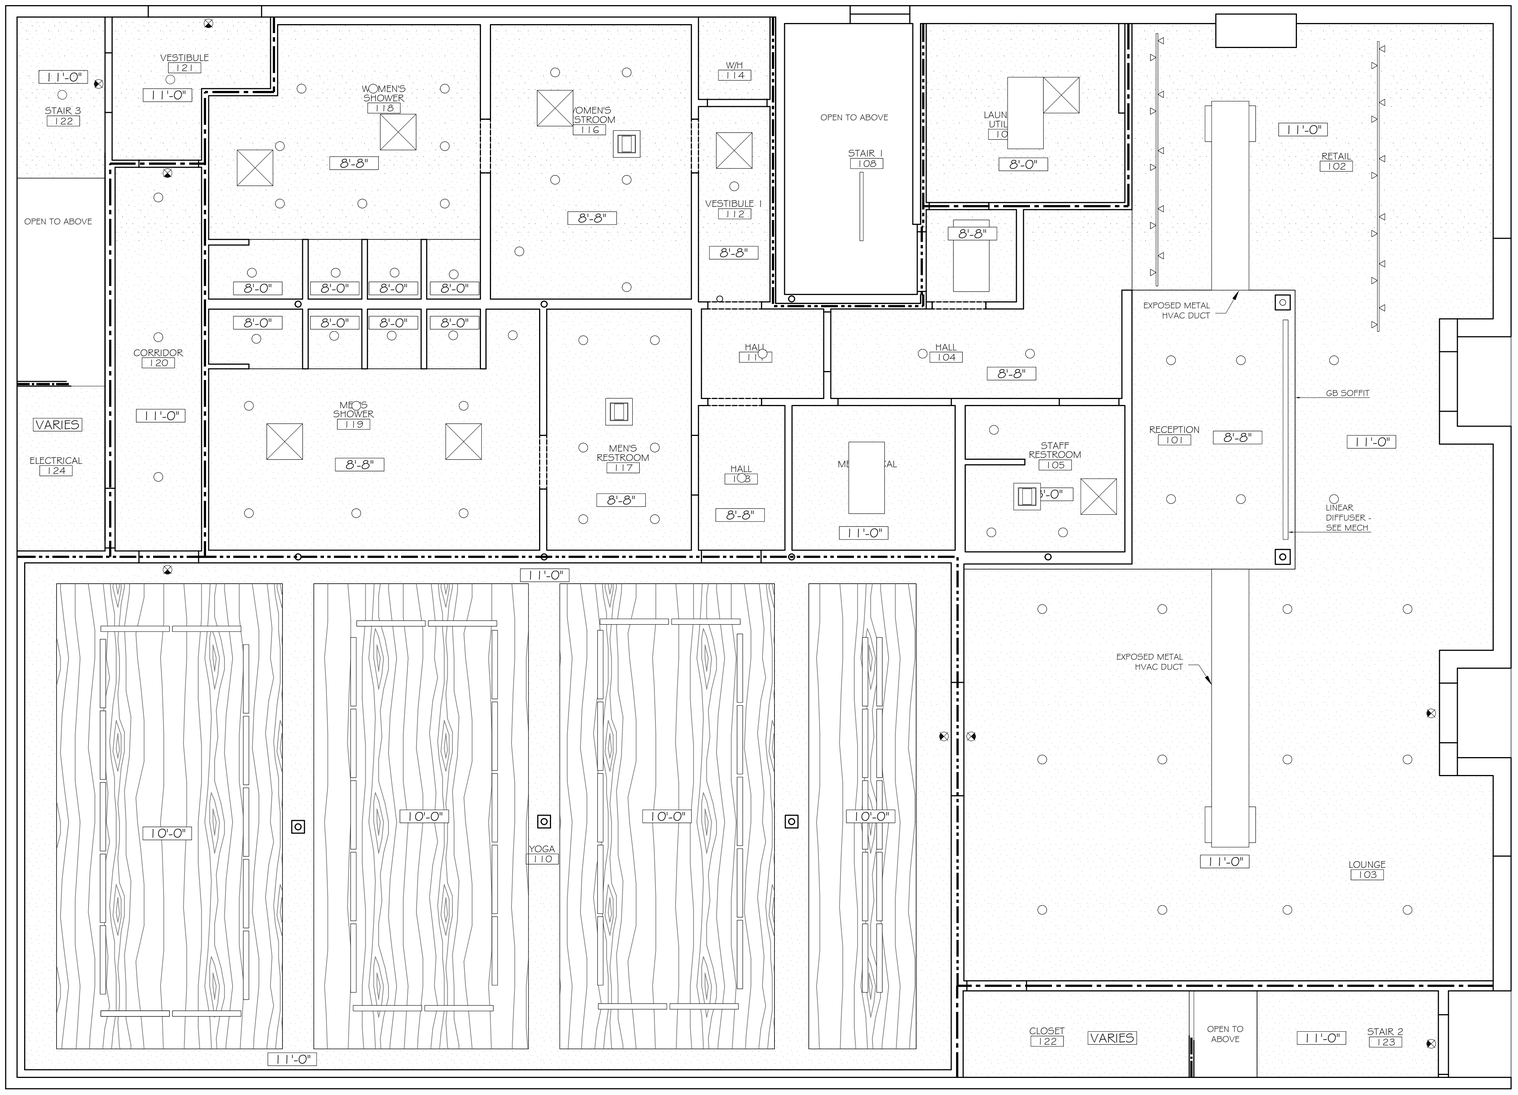


1 FIRST FLOOR RCP
SCALE: 1/4" = 1'-0"


DAMMON ENGINEERING, INC.
Architects & Engineers
dammonengineering.com
damon@bellsouth.net
PHONE: 985-649-8532
FAX: 985-641-9950
CHIEF ENGINEER: EMMETT DAMMON, P.E.
CHIEF ARCHITECT: KEVIN KINCHEN, NCARB
5141 ALLISON TRAIL
SLIDELL, LA 70458



The above drawings and specifications, designs and arrangements contained thereon, are and shall remain the property of the undersigned whether the building for which they are prepared and developed is erected or not, and no part thereof shall be used by any person, firm or corporation for any other building, unless specifically agreed to in writing by the undersigned. Visual contact with these drawings or specifications shall constitute conclusive evidence of acceptance of these restrictions.


# BIKRAM YOGA STUDIO

8338 OAK STREET
NEW ORLEANS, LA 70118

JOB No: 2175 | DATE: 6-7-2013 | CHECKED BY: KJK | DRAWN BY: KJK

REVISIONS

| # | DESCRIPTION | DATE |
|---|---|---|

## REFLECTED CEILING PLAN

SHEET No: 5 of 14

A3