PLUMBING FIXTURE SCHEDULE

MARK	DESCRIPTION	TYPE	ROUGH-IN-SIZES				NOTES
			WASTE	VENT	CW	H.W.	
WC	WATER CLOSET	VALVE	4"	4"	1"	-	3
LAV	LAVATORY	-	2"	2"	1/2"	1/2"	1, 2, 3
SINK	SINK	-	2"	2"	1/2"	1/2"	
WM	WASHING MACHINE	-	2"	2"	1/2"	1/2"	
SD	SHOWER DRAIN	-	2"	2"	1/2"	1/2"	
DW	DISHWASHER	-	2"	2"	1/2"	1/2"	
FD	FLOOR DRAIN	-	3"	3"	--	--	4

FIXTURE NOTES:
1. INSULATE PIPING FOR HANDICAP FIXTURES.
2. PROVIDE CHAIR CARRIER FOR WALL HUNG FIXTURES.
3. H.C. - HANDICAP FIXTURE
4. INSTALL CONTINUOUS DRIP VALVE ON ALL FLOOR DRAINS.
5. FIXTURES SELECTED BY OWNER.

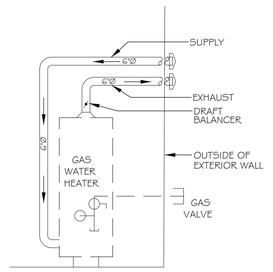

WATER HEATER VENTALATION
SCALE: N.T.S.

PLUMBING SITE NOTES:

1. IT IS THE RESPONSIBILITY OF THIS CONTRACTOR TO FIELD VERIFY ALL SITE CONDITIONS PRIOR TO STARTING ANY PHASE OF CONSTRUCTION. ANY CHANGES OR COST NOT SHOWN ON THESE DRAWINGS SHALL BE BROUGHT TO THE ATTENTION OF THE ARCHITECT, ENGINEER.
2. ALL EXISTING UTILITIES SHOWN ON THIS PLAN ARE ASSUMED TO BE CORRECT. IT IS THE RESPONSIBILITY OF THIS CONTRACTOR TO PROPERLY VERIFY ALL UNDERGROUND UTILITIES.
3. KEEP ALL CUTTING AND PATCHING TO A MINIMUM.
4. IT IS RECOMMENDED THAT THE SUBCONTRACTOR ARRANGE A PRE-JOB CONFERENCE WITH THE CONSTRUCTION SUPERVISOR FOR REVIEW & CLARIFICATION PRIOR TO STARTING ANY WORK.

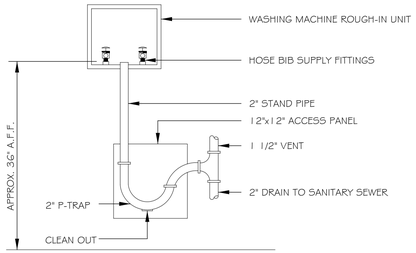

WASHING MACHINE HOOK-UP
SCALE: N.T.S.

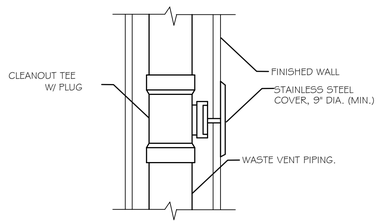

WALL CLEANOUT DETAIL
SCALE: N.T.S.

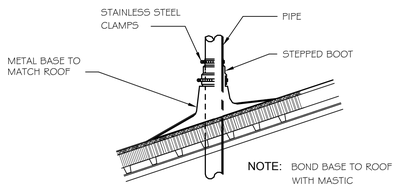

TYPICAL VENT THRU ROOF DETAIL
SCALE: N.T.S.

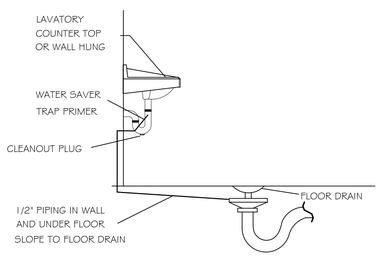

FLOOR DRAIN DETAIL
SCALE: N.T.S.

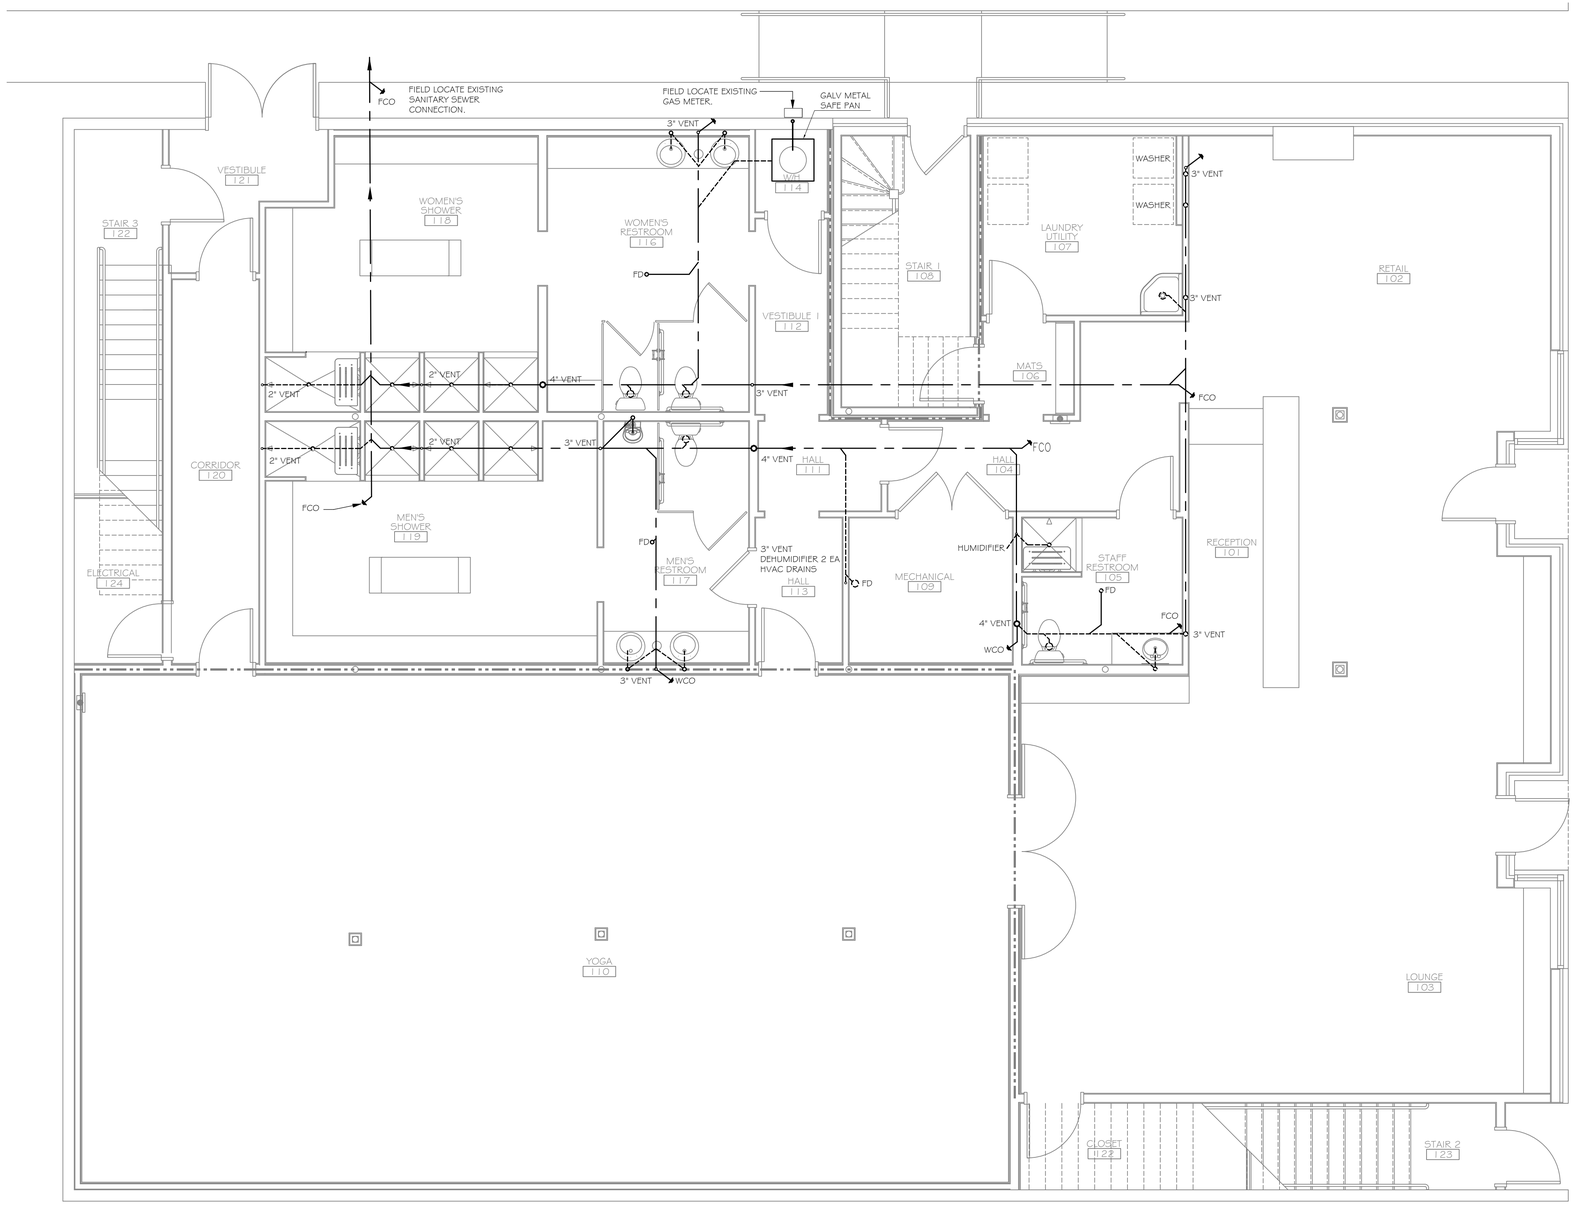

N

1 SANITARY SEWER PLAN
SCALE: 1/4" = 1'-0"

DAMMON ENGINEERING, INC.
Architects & Engineers
dammoneng@aol.net
dammoneng.com
PHONE: 985-649-5832
FAX: 985-641-5950

CHIEF ENGINEER: EMMETT DAMMON, P.E.
CHIEF ARCHITECT: KEVIN NINCHEN, NCARB
5547 ALONZO STREET
SLIDELL, LA 70458

BIKRAM YOGA STUDIO
8338 OAK STREET
NEW ORLEANS, LA 70118

The above drawings and specifications, designs and arrangements shown thereon are the property of the Architect/Engineer and shall not be used in connection with any work other than the specified project for which they are prepared and the reproduction without written consent of the Architect/Engineer is prohibited. Visual contact with these drawings or specifications shall constitute conclusive evidence of acceptance of these restrictions.

JOB No:	2175	DATE:	6-7-2013
DRAWN BY:	DPD	CHECKED BY:	KJK

REVISIONS

#	DESCRIPTION	DATE

SANITARY SEWER PLAN

SHEET No: 14 of 14

P2