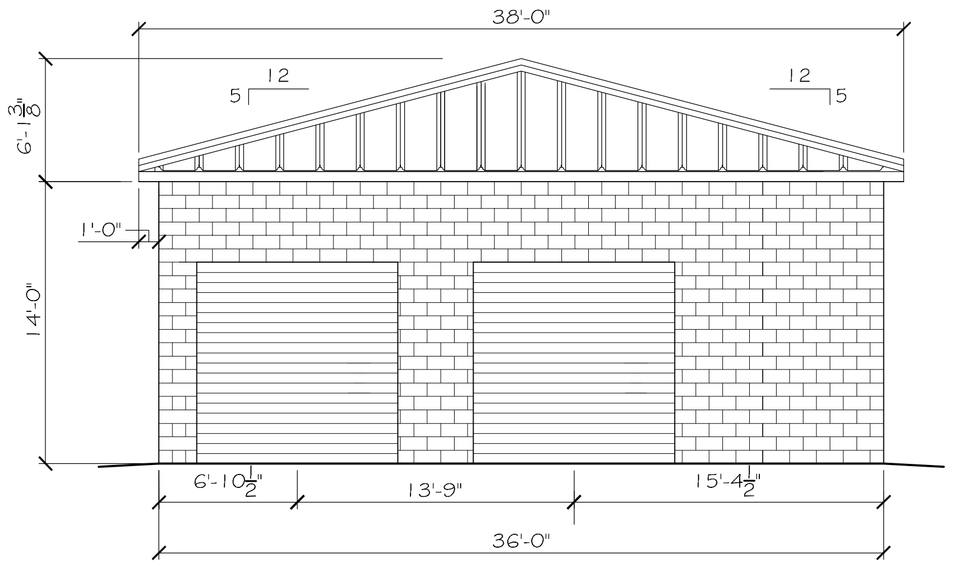

ENTRY ELEVATION

SCALE: 3/16"=1'-0"

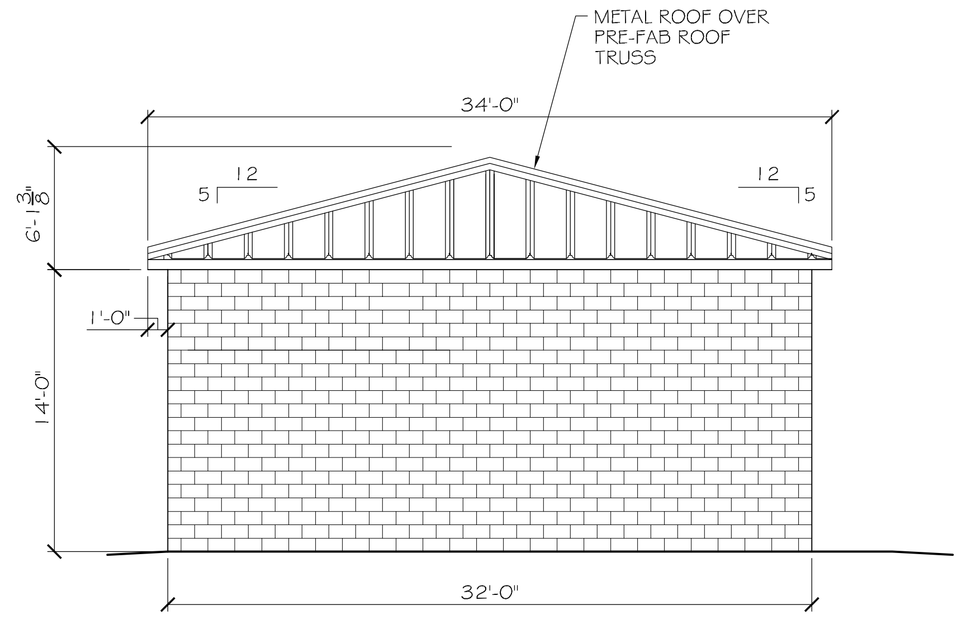

LEFT ELEVATION

SCALE: 3/16"=1'-0"

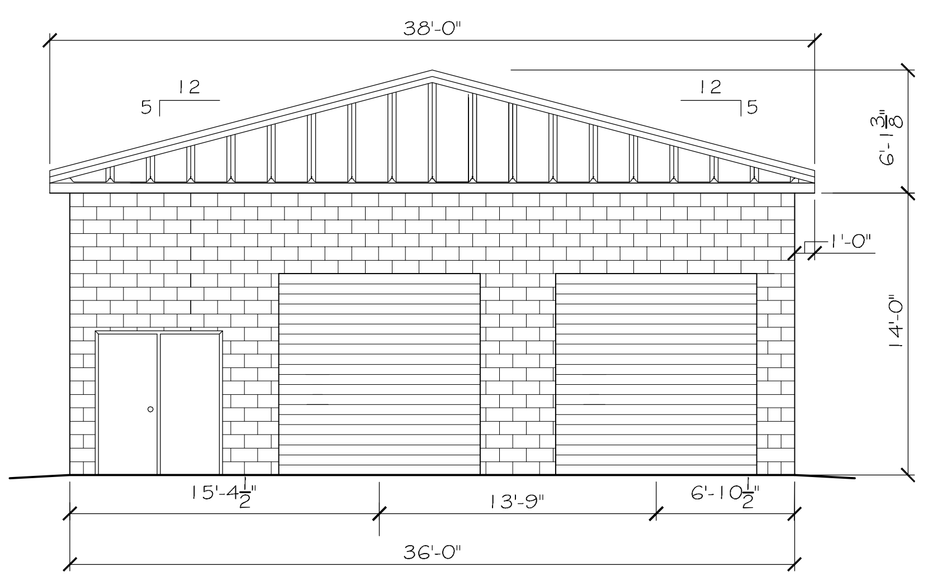

REAR ELEVATION

SCALE: 3/16"=1'-0"

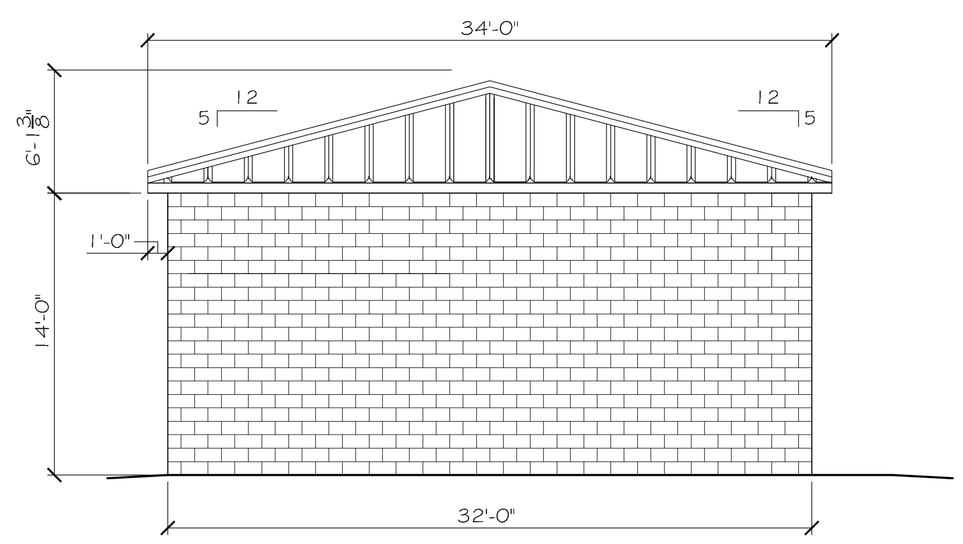

RIGHT ELEVATION

SCALE: 3/16"=1'-0"

DOOR & HARDWARE SCHEDULE (X)

	TYPE				FRAME		HINGE		LOCK				ACCESSORIES							REMARKS
	ROLL-UP	HOLLOW METAL			STEEL TRACK	HOLLOW METAL	BUTT 1-1/2 PR	NONE	KEYED ENTRY	DEADBOLT	PRIVACY	SLIDE BOLT	THRESHOLD	WEATHERSTRIP	DOOR STOP	DOOR CLOSER	SEAL PROOFING	SIDE LITE	VENT/GRILLE	
1 10 x 10	●				●			●				●								OVERHEAD DR.
2 (2) 3/0 x 7/0		●				●	●		●				●	●		●				SEE ELEVATIONS

DOOR & HARDWARE NOTES:

1. DOOR HINGES TO BE STANLEY FULL MORTISE STANDARD WEIGHT, BALL BEARING HINGES, STAINLESS STEEL WITH SATIN FINISH.
2. PROVIDE ADA APPROVED LOCKSETS WITH SATIN STAINLESS STEEL FINISH, TO BE SELECTED BY OWNER.
3. COORDINATE KEYING SCHEDULE WITH OWNER.
4. DOOR STOPS TO BE EQUAL TO IVES No. 436 OR 437, AS REQUIRED IN MATCHING SATIN STAINLESS STEEL FINISH.
5. WEATHER-STRIP & THRESHOLD FINISH TO COMPLEMENT OTHER HARDWARE.

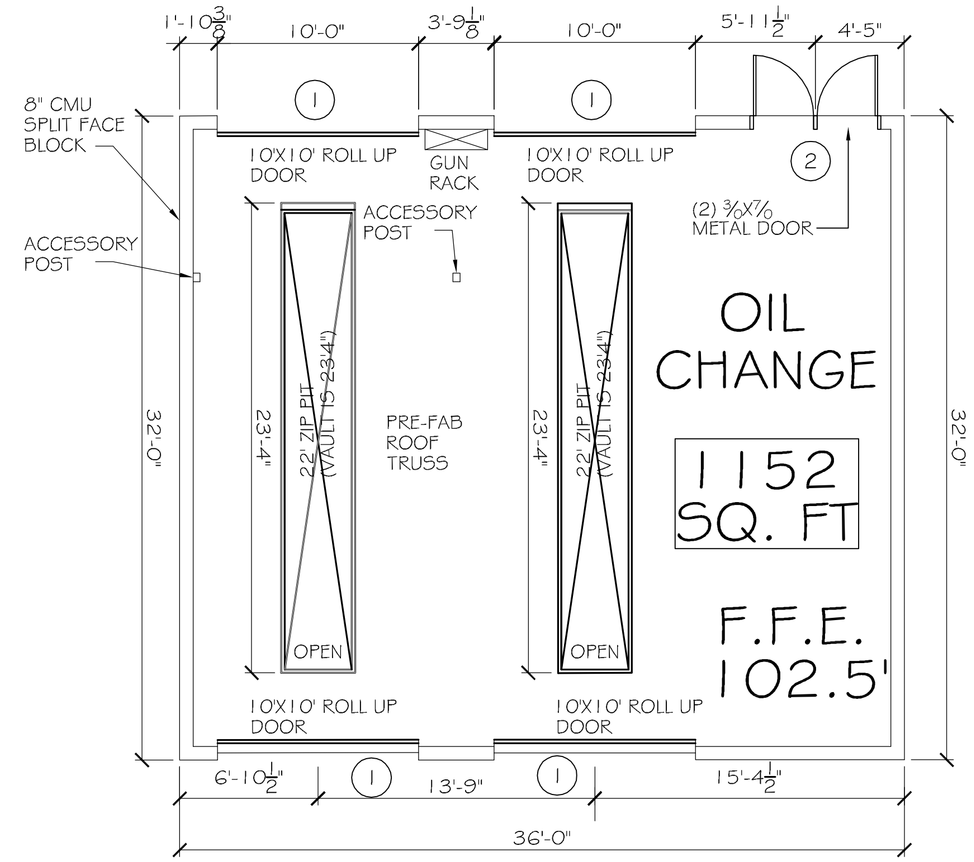

FLOOR PLAN

SCALE: 3/16"=1'-0"

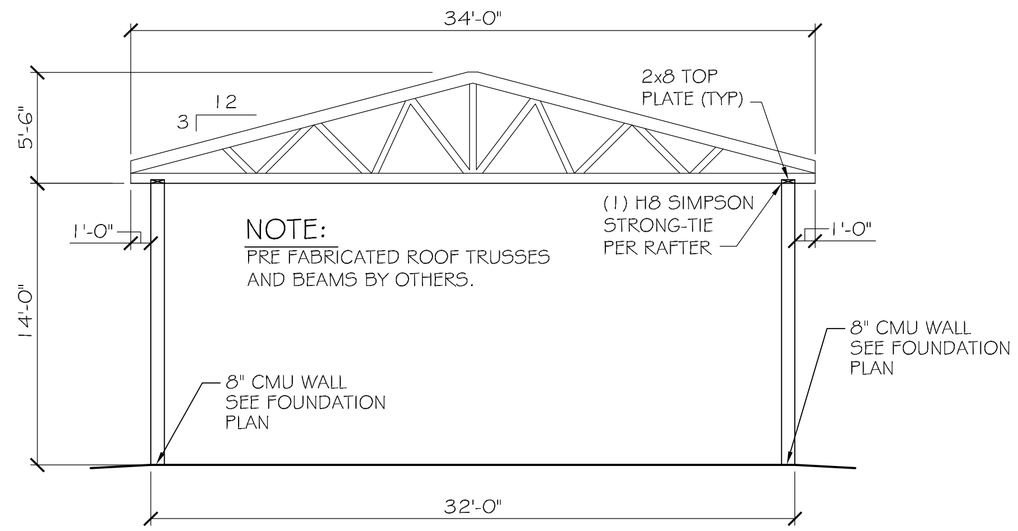

TYPICAL SECTION

SCALE: 3/16"=1'-0"

DAMMON ENGINEERING, INC.
CHIEF ENGINEER: EMMETT DAMMON, P.E.
554 OLD SPANISH TRAIL
SLIDELL, LA 70458
dammonengineering.com
dammon@bellsouth.net
PHONE: 985-649-5832
FAX: 985-641-5950

The above drawings and specifications, designs and arrangements representing drawings are and shall remain the property of Dammon Engineering, and no part thereof shall be copied, disclosed to others, or used in connection with any work or project other than the specific project for which they have been prepared and developed without written consent of Dammon Engineering. Visual contact with these drawings or specifications shall constitute conclusive evidence of acceptance of these restrictions.

RAINFOREST CARWASH

502 GHARDY ST.
HATTIESBURG, MISSISSIPPI

JOB No: 2176 | DATE: 06-28-2013

DRAWN BY: JCT/JTL | CHECKED BY: CD

REVISIONS

#	DESCRIPTION	DATE
A	ADDED RESTROOMS	07-19-13

OIL CHANGE ELEVATIONS & PLAN

SHEET No: 10 OF 22

A-3