


TUNNEL WALL EQUIPMENT ROOM

NOTE:
1-SEE LEGEND SHEET
2-CONNECTIONS SHOWN IN THE ELEVATION VIEW ARE SCHEMATIC ONLY. REFER TO PLAN VIEWS FOR PLACEMENT.

DRY WALL EQUIPMENT ROOM

CENTRAL ROUGH-IN LOCATION

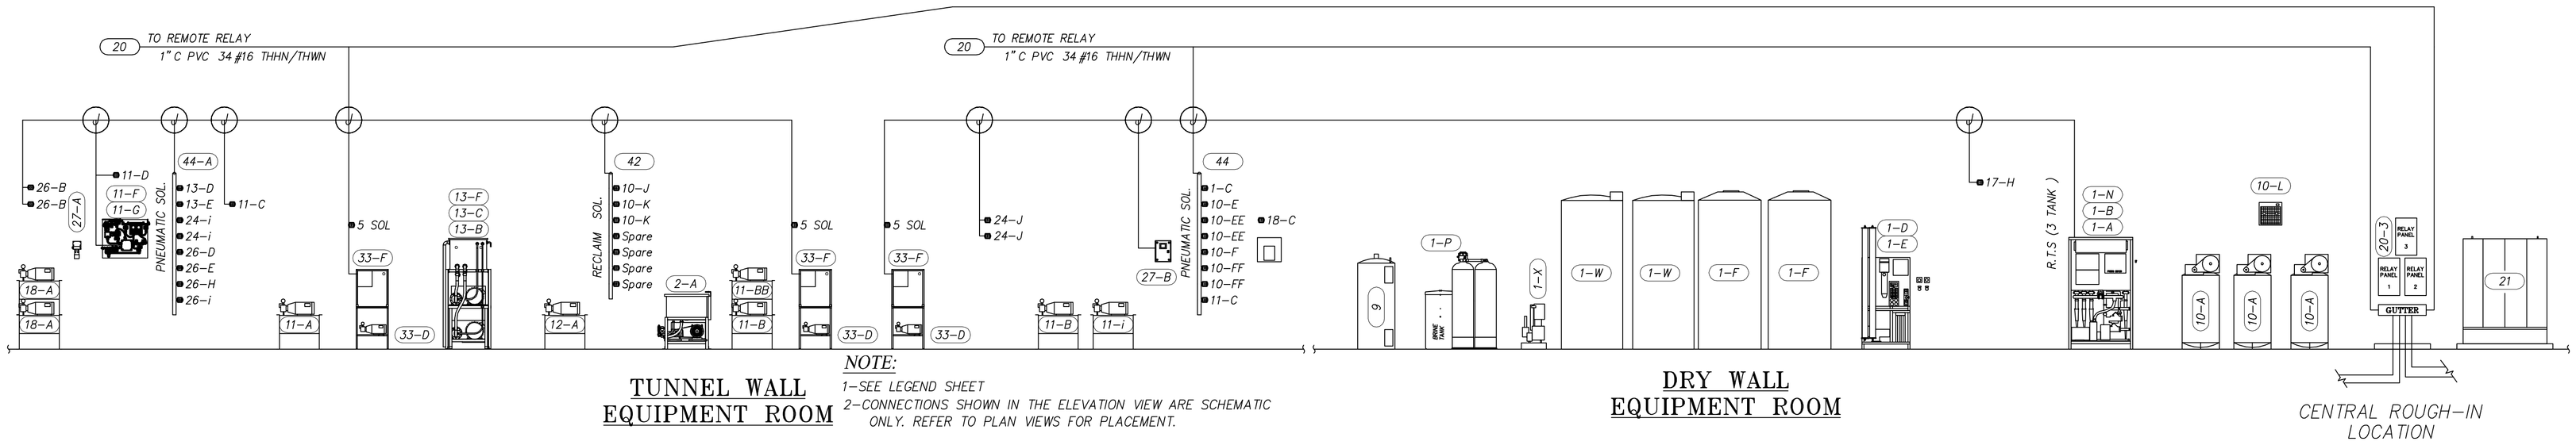


CARWASH POWER PLAN

SCALE: 3/16"=1'-0"


DAMMON ENGINEERING, INC.

dammonengineering.com
dammon@bellsouth.net
PHONE: 985-649-5832
FAX: 985-641-5950

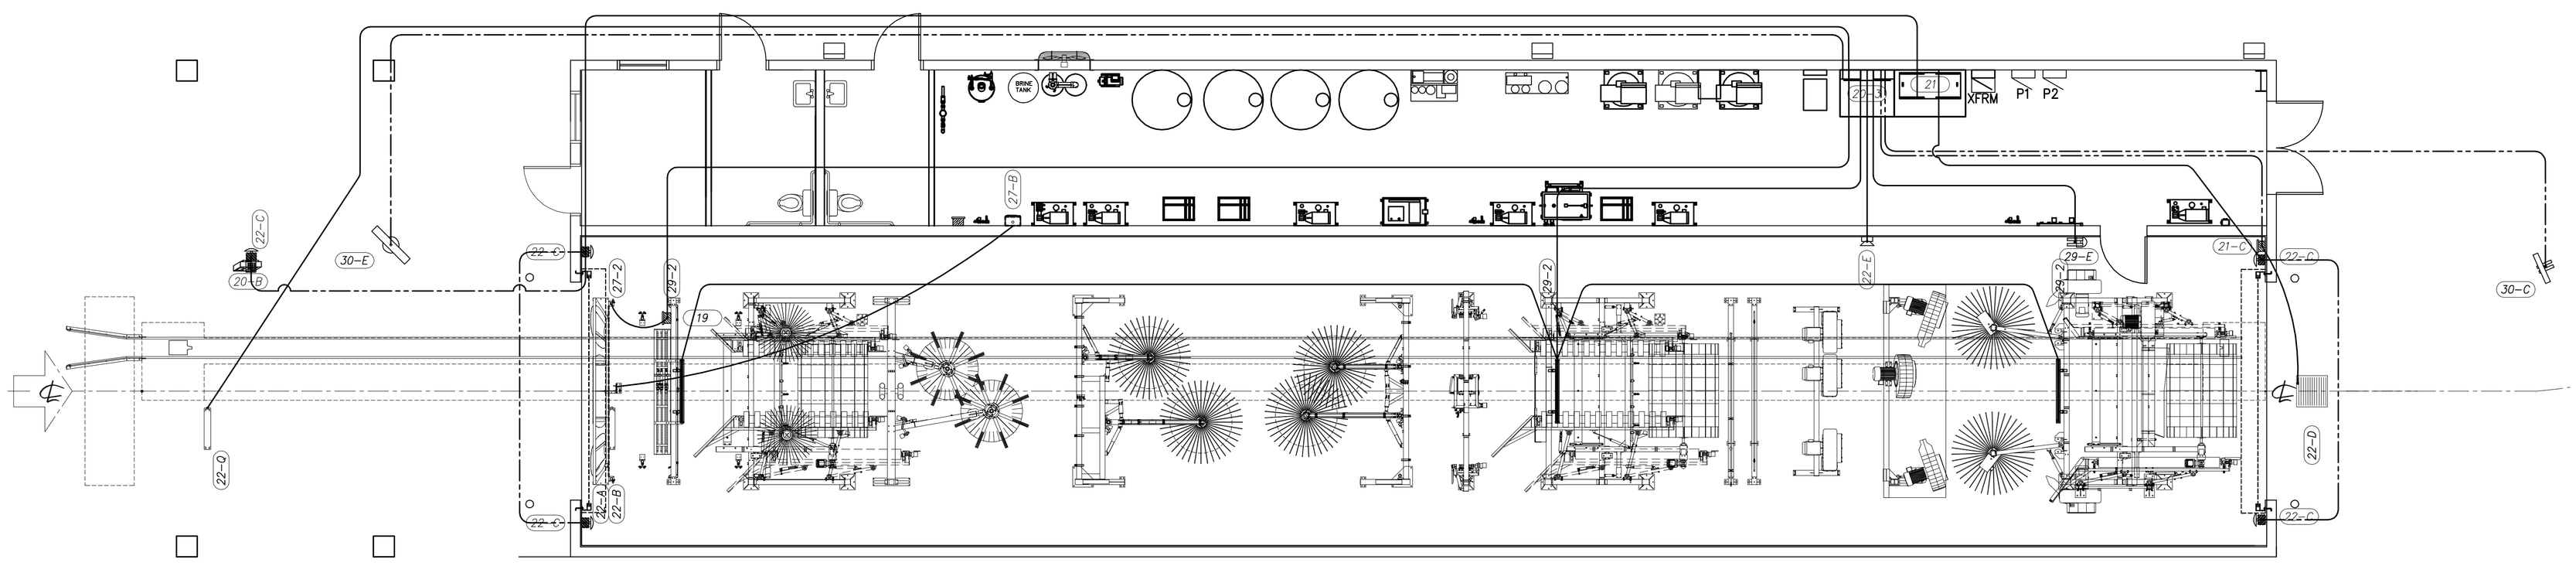CHIEF ENGINEER: EMMETT DAMMON, P.E.
514 SOUTH TYLER STREET
SLIDELL, LA 70458


RAINFOREST CARWASH

5026 HARDY ST.
HATTIESBURG, MISSISSIPPI

| JOB No: | 2176 | DATE: | 06-28-2013 |
|---|---|---|---|
| DRAWN BY: | JCT | CHECKED BY: | CD |


The above drawings and specifications, designs and arrangements represented thereby are and shall remain the property of Dammon Engineering and shall not be used for construction purposes, in whole or in part, without the written consent of Dammon Engineering. Visual contact with these drawings and specifications shall constitute conclusive evidence of acceptance of these restrictions.


REVISIONS

| # | DESCRIPTION | DATE |
|---|---|---|
| A | ADDED RESTROOMS | 07-19-13 |

CARWASH POWER PLAN

SHEET No: 14 OF 22

E-3