


TUNNEL WALL EQUIPMENT ROOM

**NOTE:**
1-SEE LEGEND SHEET
2-CONNECTIONS SHOWN IN THE ELEVATION VIEW ARE SCHEMATIC ONLY. REFER TO PLAN VIEWS FOR PLACEMENT.

DRY WALL EQUIPMENT ROOM

CENTRAL ROUGH-IN LOCATION

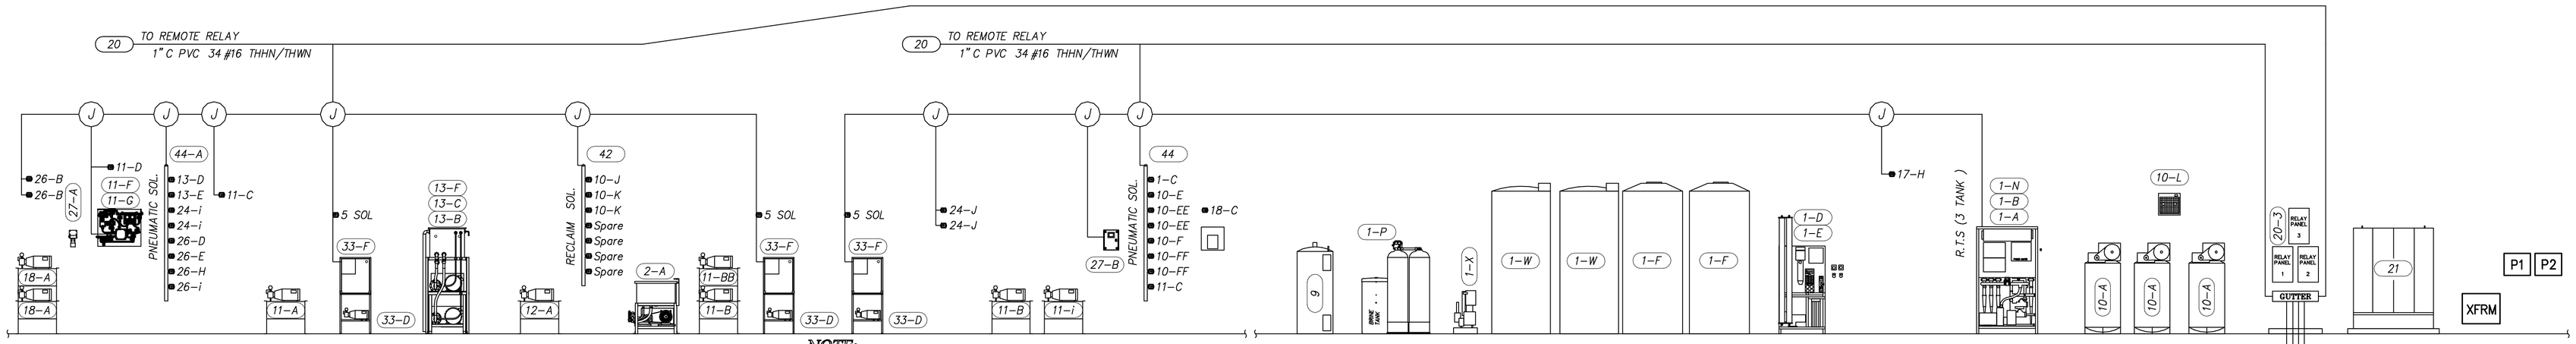


TUNNEL WALL EQUIPMENT ROOM

**NOTE:**
1-SEE LEGEND SHEET
2-CONNECTIONS SHOWN IN THE ELEVATION VIEW ARE SCHEMATIC ONLY. REFER TO PLAN VIEWS FOR PLACEMENT.

DRY WALL EQUIPMENT ROOM

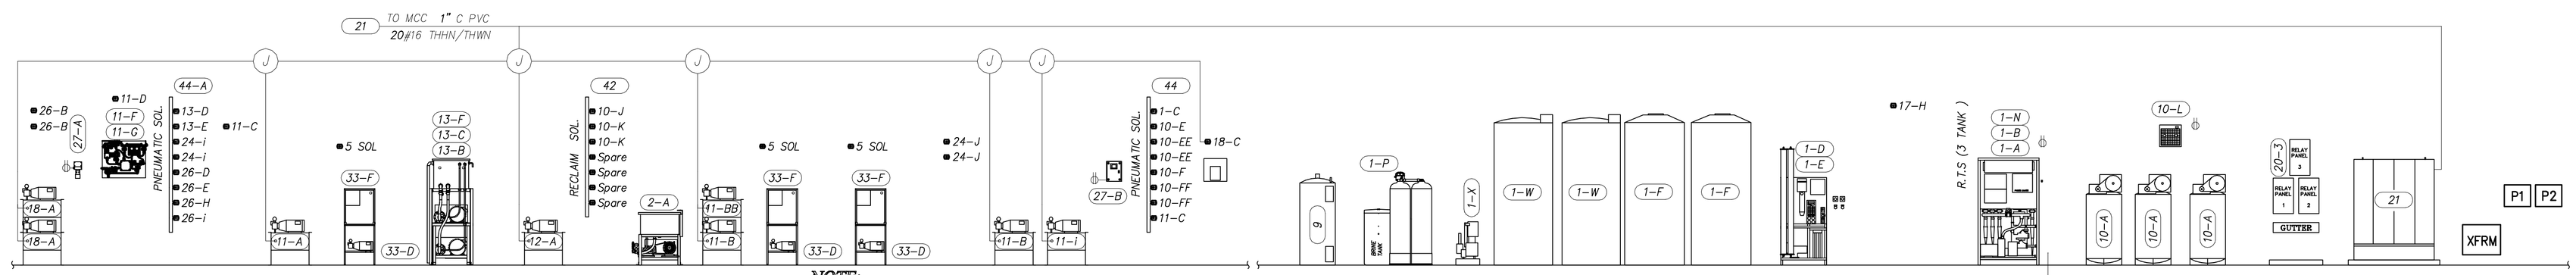


CARWASH ELECTRICAL PLAN
SCALE: 3/16"=1'-0"


DAMMON ENGINEERING, INC.
dammonengineering.com
dammon@bellsouth.net
PHONE: 985-649-5832
FAX: 985-641-5950
CHIEF ENGINEER: EMMETT DAMMON, P.E.
5514 JOSHUA STRITRAL
SLIDELL, LA 70458



The above drawings and specifications, designs and arrangements represent Dammon Engineering and shall remain the property of Dammon Engineering and shall not be loaned, copied or used in any way for any purpose without the written consent of Dammon Engineering. Visual contact with these drawings and specifications shall constitute conclusive evidence of acceptance of these restrictions.

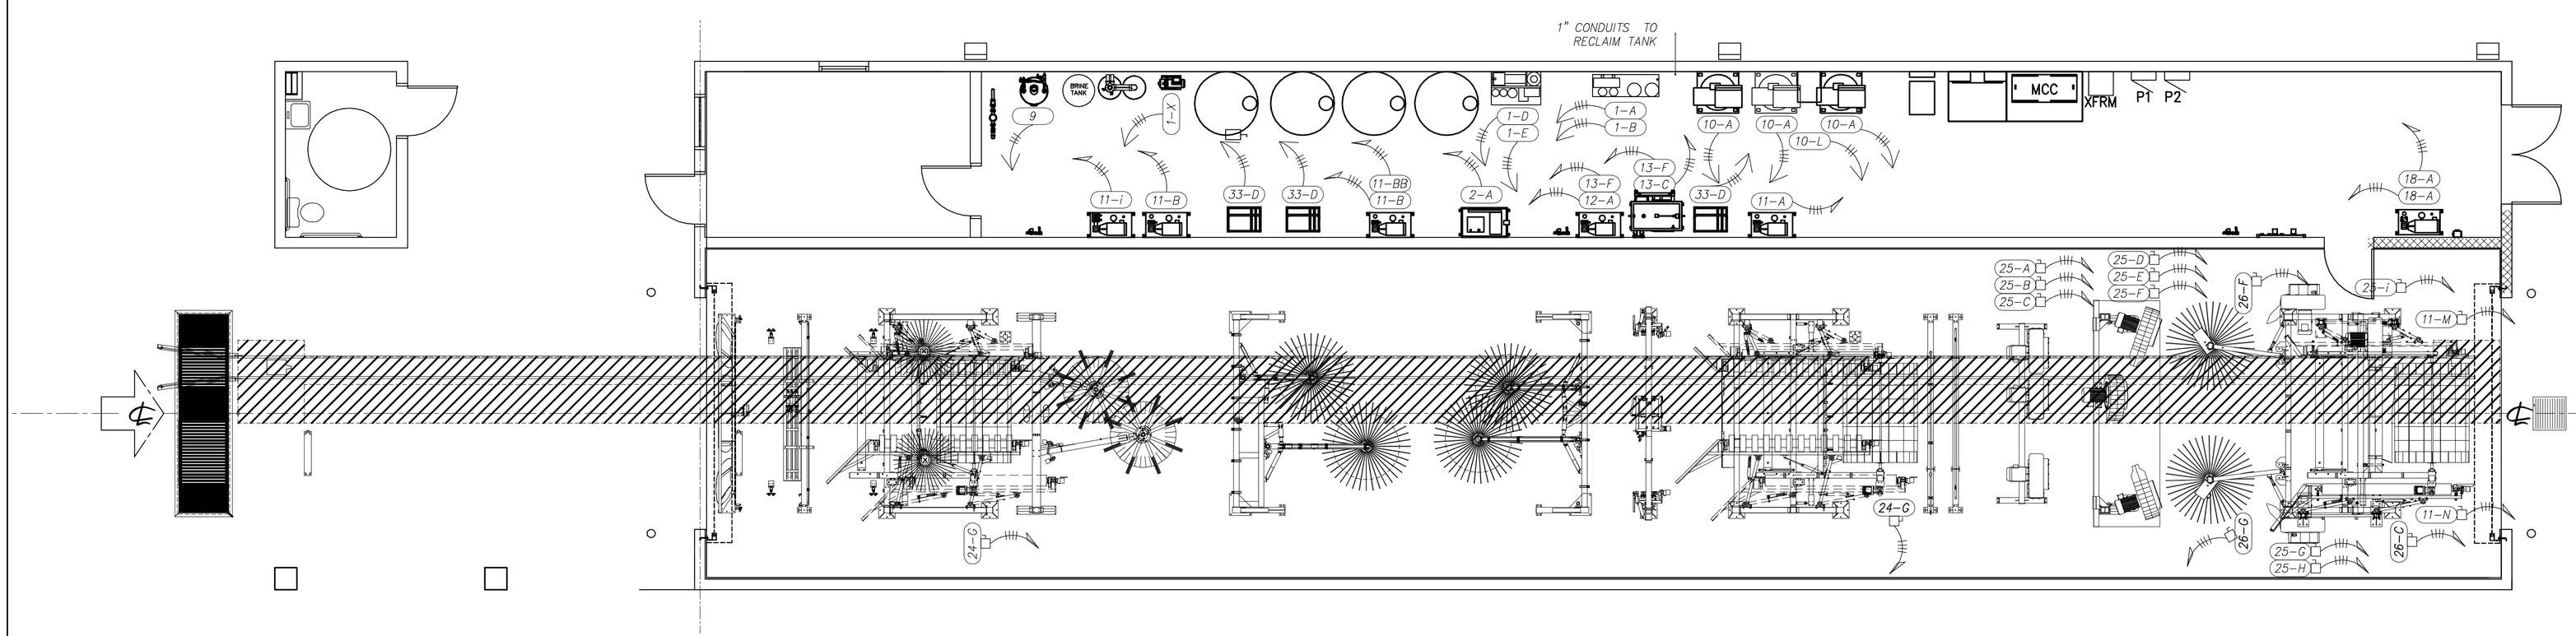
RAINFOREST CARWASH
502 HARDY ST.
HATTIESBURG, MISSISSIPPI

| JOB No: | 2176 | DATE: | 06-28-2013 |
|---|---|---|---|
| DRAWN BY: | JCT | CHECKED BY: | CD |

REVISIONS

| # | DESCRIPTION | DATE |
|---|---|---|
| | | |

CARWASH ELECTRICAL PLAN

SHEET No: 12 OF 22

E-1