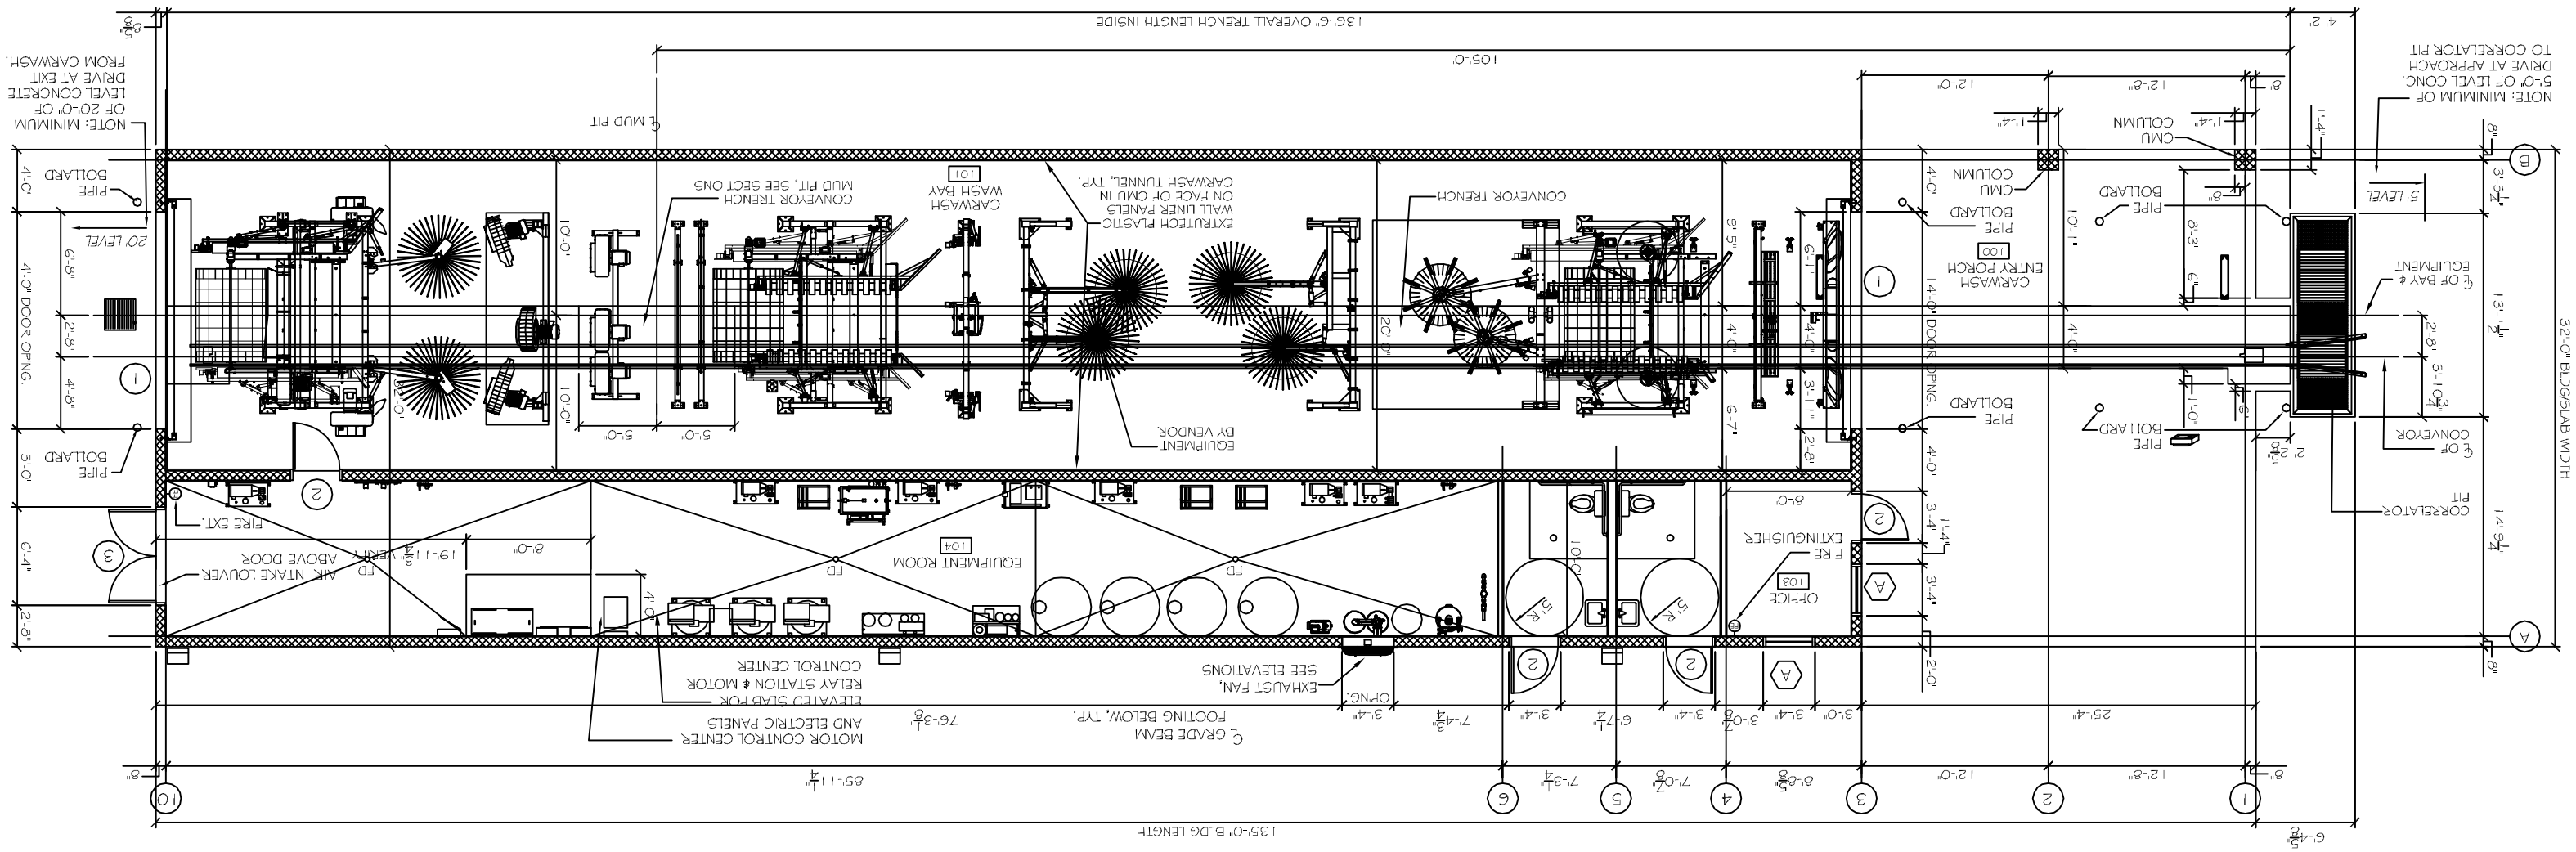
CARWASH BUILDING FLOOR PLAN
SCALE: 3/16"= 1'-0"
- NEW FIRE EXTINGUISHER IN ACCORDANCE W/ NFPA 10
NOTE: SEE EQUIPMENT SUPPLIERS DRAWINGS FOR EQUIPMENTS ELECTRICAL, CONDUIT, WIRING, AND PLUMBING REQUIREMENTS
135'-0" BLDG LENGTH
32'-0" BLDG/SLAB WIDTH
105'-0"
136'-6" OVERALL TRENCH LENGTH INSIDE
℄ MUD PIT
NOTE: MINIMUM OF 20'-0" OF LEVEL CONCRETE DRIVE AT EXIT FROM CARWASH.
NOTE: MINIMUM OF 5'-0" OF LEVEL CONC. DRIVE AT APPROACH TO CORRELATOR PIT
14'-0" DOOR OPNG.
20' LEVEL
5' LEVEL
PIPE BOLLARD
CARWASH ENTRY PORCH
100
CMU COLUMN
℄ OF BAY # EQUIPMENT
℄ OF CONVEYOR
CORRELATOR PIT
CARWASH WASH BAY
101
CONVEYOR TRENCH
MUD PIT, SEE SECTIONS
EXTRUSTECH PLASTIC WALL LINER PANELS ON FACE OF CMU IN CARWASH TUNNEL, TYP.
EQUIPMENT BY VENDOR
OFFICE
103
FIRE EXTINGUISHER
EQUIPMENT ROOM
104
FD
ED
AIR INTAKE LOUVER ABOVE DOOR
19'-11 1/2" VERIF.
FIRE EXT.
EXHAUST FAN, SEE ELEVATIONS
OPNG.
℄ GRADE BEAM FOOTING BELOW, TYP.
MOTOR CONTROL CENTER AND ELECTRIC PANELS
ELEVATED SLAB FOR RELAY STATION & MOTOR CONTROL CENTER
85'-11 1/4"
76'-3 1/8"
25'-4"
12'-0"
12'-8"
8'-0"
20'-0"
10'-0"
5'-0"
4'-0"
3'-4"
2'-8"
6'-4"
2'-8"