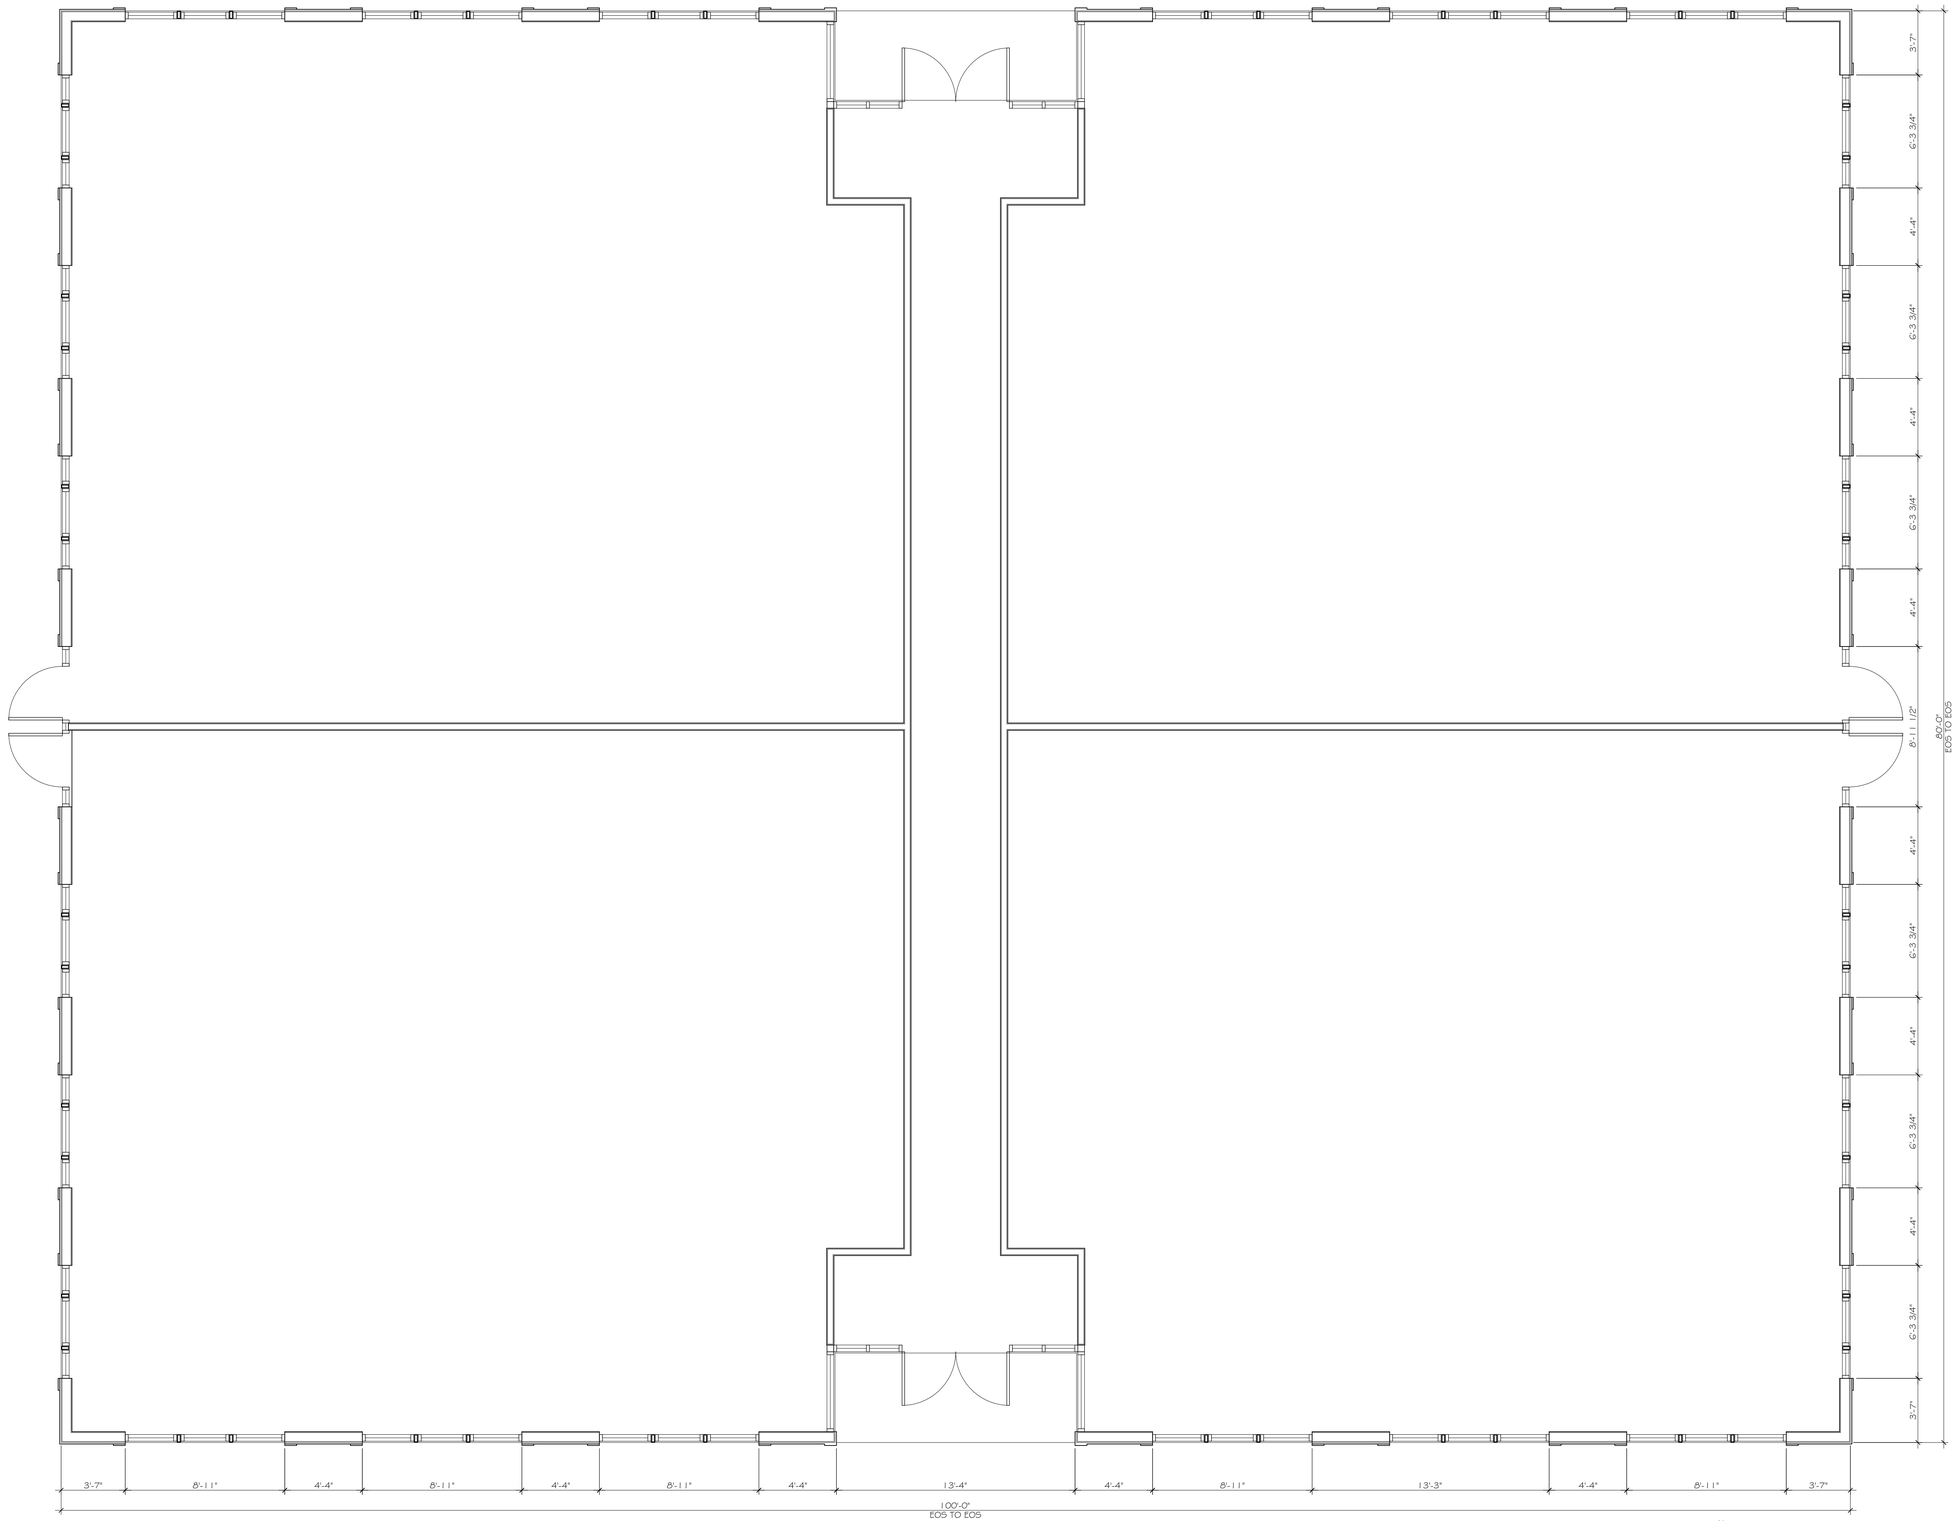

1 FLOOR PLAN
SCALE: 1/4" = 1'-0"

DAMMON ENGINEERING, INC.
Architects & Engineers

CHIEF ENGINEER: EMMETT DAMMON, P.E.
CHIEF ARCHITECT: KEVIN NINCHEN, NCARB
5514 ALDERSGATE TRAIL
SLIDELL, LA 70458

dammoneng@bellsouth.net
PHONE: 985-649-5832
FAX: 985-641-5950

FARZAD ADULI

ST. TAMMANY PARISH, LA

JOB No: XXXX
DATE: X-X-2013
DRAWN BY: BSN
CHECKED BY: BSN

The above drawings and specifications, designs and arrangements contained thereby, are and shall remain the property of Dammon Engineering, Inc. and are not to be reproduced or used, wholly or in part, for any purpose other than those for which they are prepared and delivered without written consent of Dammon Engineering, Inc. Visual contact with these drawings or specifications shall constitute conclusive evidence of acceptance of these restrictions.

REVISIONS

#	DESCRIPTION	DATE

FLOOR PLAN

SHEET No: of 8

A1