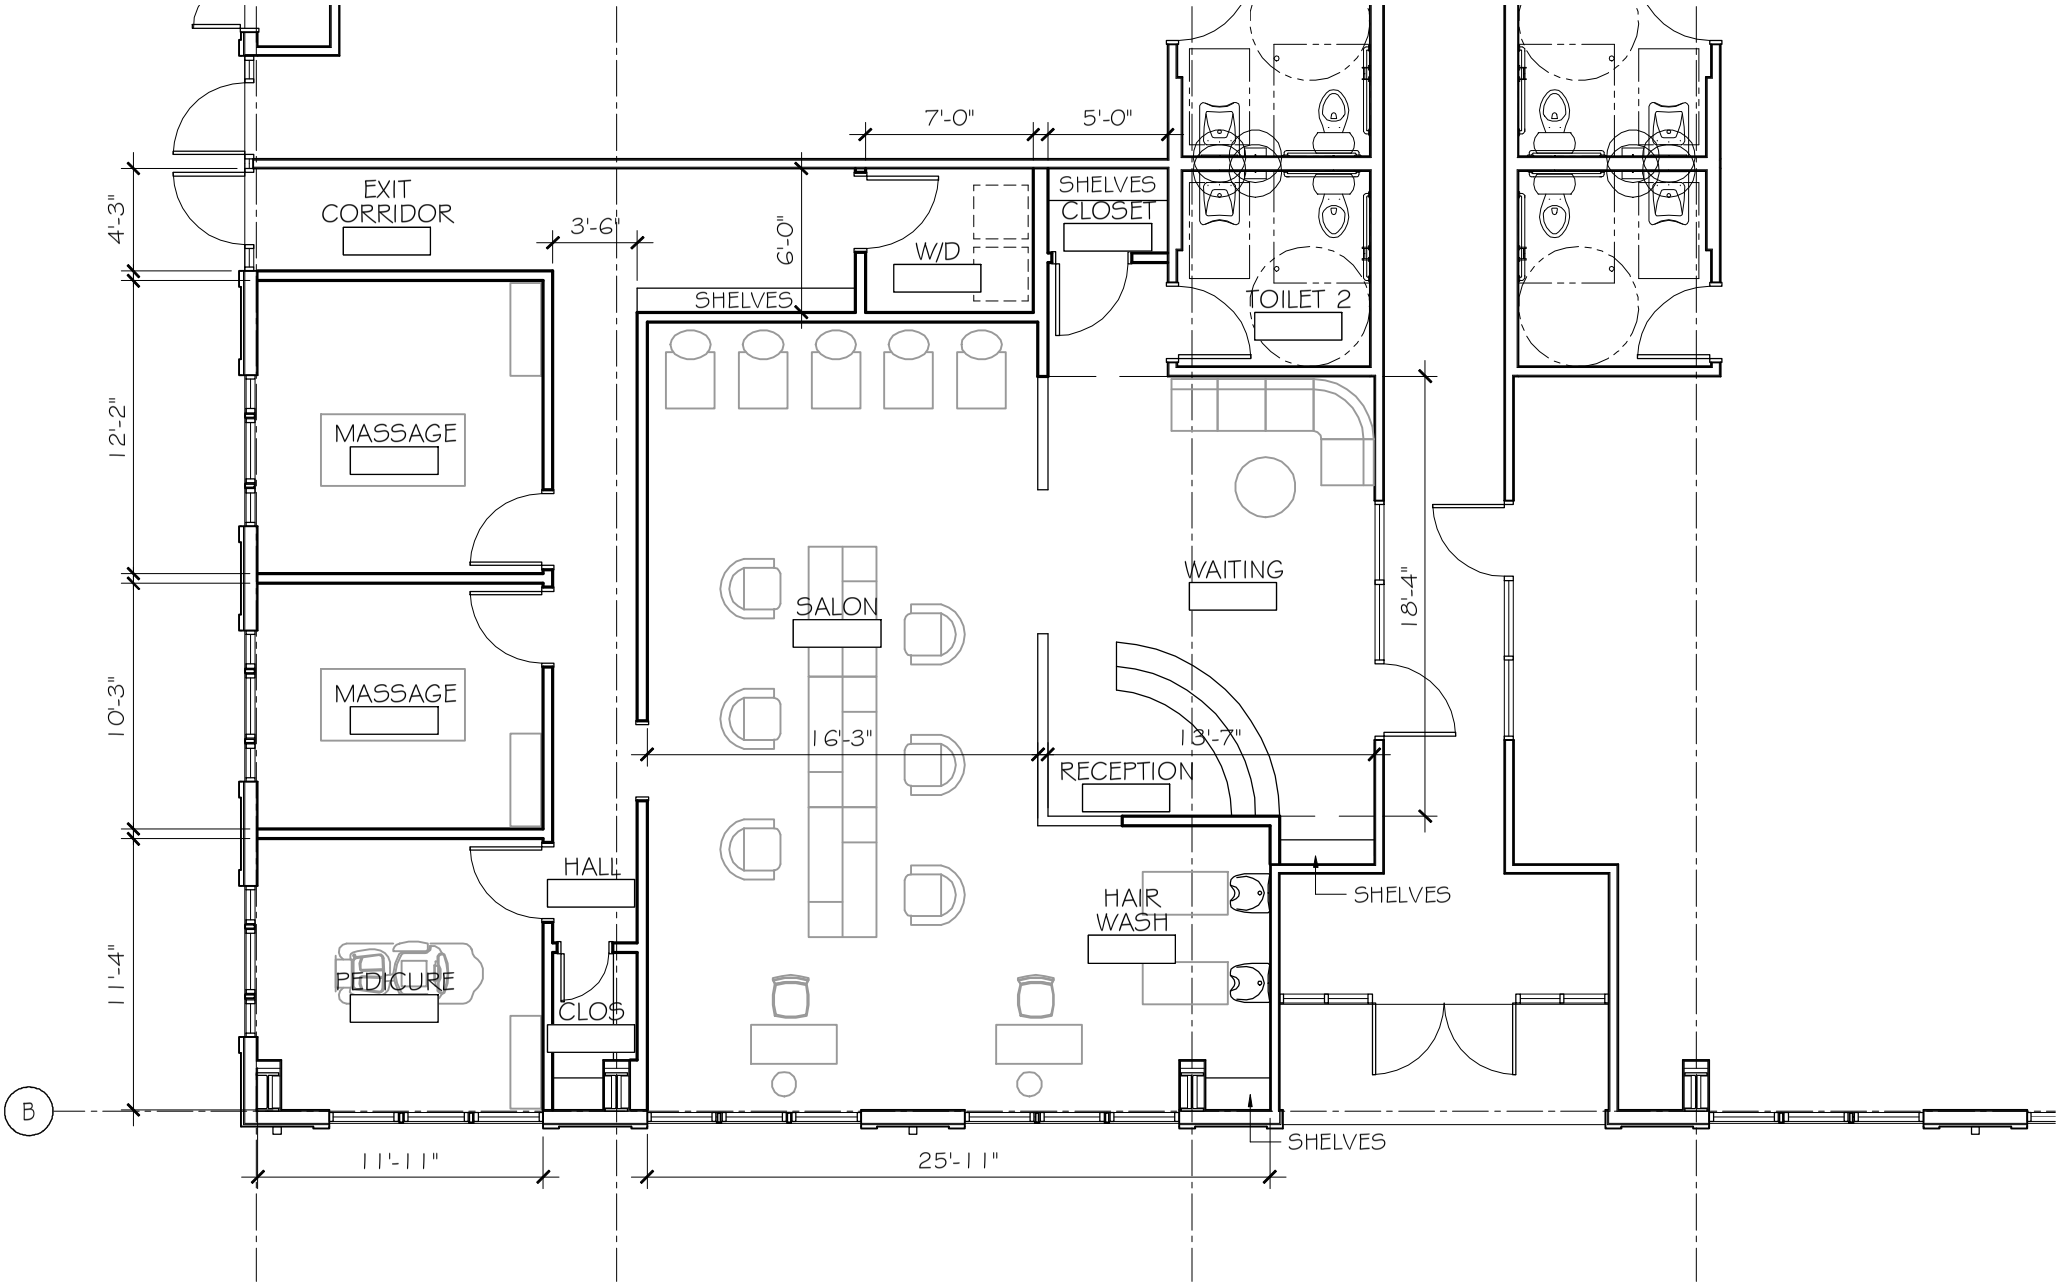
EXIT CORRIDOR
3'-6"
6'-0"
7'-0"
5'-0"
SHELVES
CLOSET
W/D
SHELVES
TOILET 2
MASSAGE
MASSAGE
PEDICURE
HALL
CLOS
SALON
16'-3"
WAITING
13'-7"
RECEPTION
18'-4"
HAIR WASH
SHELVES
SHELVES
4'-3"
12'-2"
10'-3"
11'-4"
11'-11"
25'-11"
B