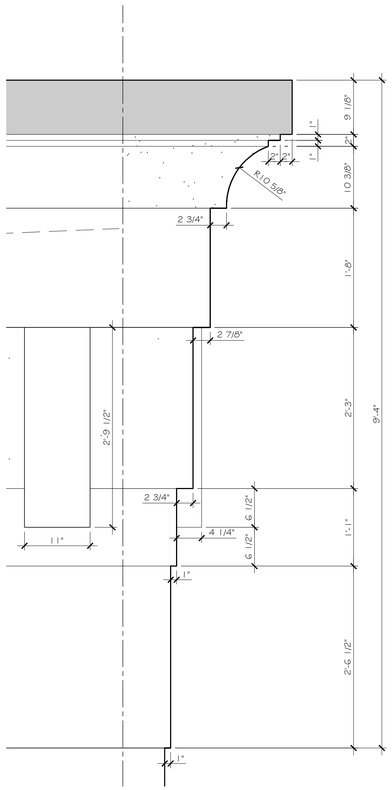

3 PROFILE
SCALE: 1" = 1'-0"

2 EXTERIOR ELEVATION - EAST
SCALE: 1/4" = 1'-0"

1 EXTERIOR ELEVATION - NORTH
SCALE: 1/4" = 1'-0"

DAMMON ENGINEERING, INC.
Architects & Engineers

CHIEF ENGINEER: EMMETT DAMMON, P.E.
CHIEF ARCHITECT: KEVIN KINCHEN, NCARB
554 OLD SPANISH TRAIL
SLIDELL, LA 70458

dammonengineering.com
dammoneng@bellsouth.net
PHONE: 985-649-5832
FAX: 985-641-5950

NEW COMMERCIAL BUILDING
DR. FARHAD ADULI
LOT 288 MARIGOLD DRIVE
COVINGTON, LA

JOB No: 2178	DATE: 09-23-2013
DRAWN BY: BSN	CHECKED BY: BSN

REVISIONS

#	DESCRIPTION	DATE

The above drawings and specifications, designs and arrangements represented thereby are and shall remain the property of Dammon Engineering, and no part thereof shall be copied, disclosed to others, or used in connection with any work or project other than the specific project for which they have been prepared and developed without written consent of Dammon Engineering. Visual contact with these drawings or specifications shall constitute conclusive evidence of acceptance of these restrictions.

EXTERIOR ELEVATIONS

SHEET No: 12 of 22

A2