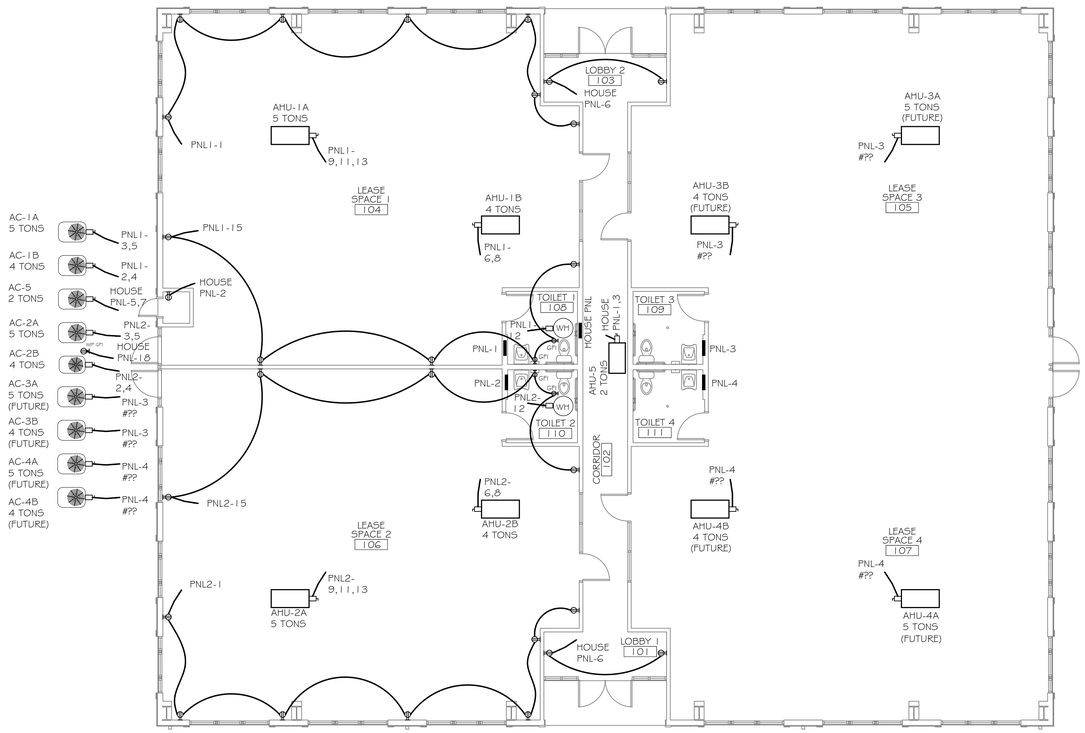

2 POWER PLAN
SCALE: 1/8" = 1'-0"

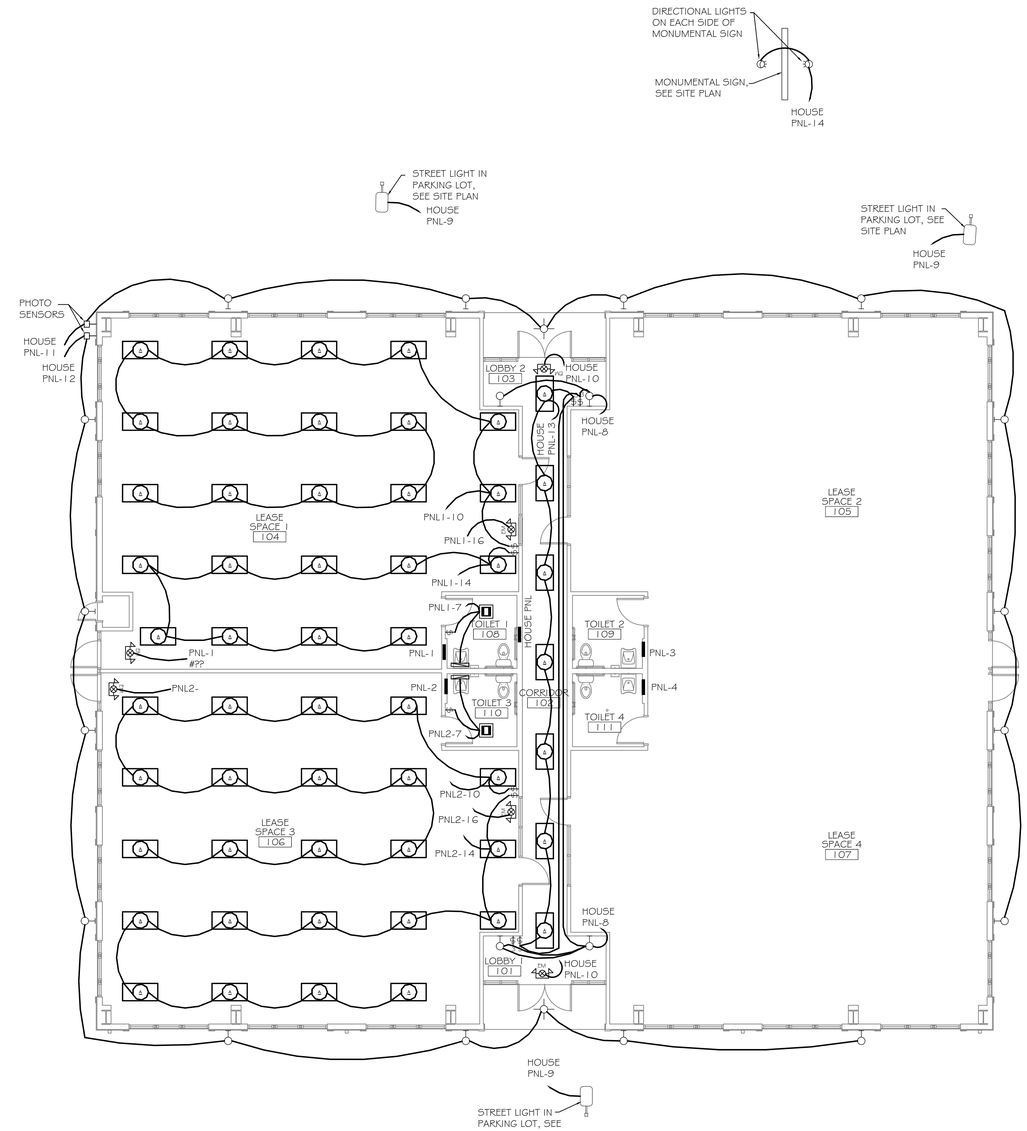

1 LIGHTING PLAN
SCALE: 1/8" = 1'-0"

DAMMON
ENGINEERING, INC.
Architects & Engineers
dammoneng@aol.net
dammoneng.com
PHONE: 985-649-5832
FAX: 985-641-5950
CHIEF ENGINEER: EMMETT DAMMON, P.E.
CHIEF ARCHITECT: KEVIN NINCHEN, NCARB
5541 AUSTRAILIAN TRAIL
SLIDELL, LA 70458

NEW COMMERCIAL BUILDING
DR. FARHAD ADULI
LOT 288 MARIGOLD DRIVE
COVINGTON, LA

JOB No:	2178
DRAWN BY:	BSN
DATE:	09-03-2013
CHECKED BY:	BSN

The above drawings and specifications, designs and arrangements shall remain the property of the Architect whether the work for which they are made is executed or not. The drawings and specifications are not to be changed or copied in whole or in part or used in other connection without written consent of the Architect and the Architect's common law copyright and other property rights in these plans, ideas and designs is preserved. Visual contact with these drawings or specifications shall constitute conclusive evidence of acceptance of these restrictions.

#	DESCRIPTION	DATE

REVISIONS

ELECTRICAL
LIGHTING
PLAN

SHEET No: 18 of 22

E2