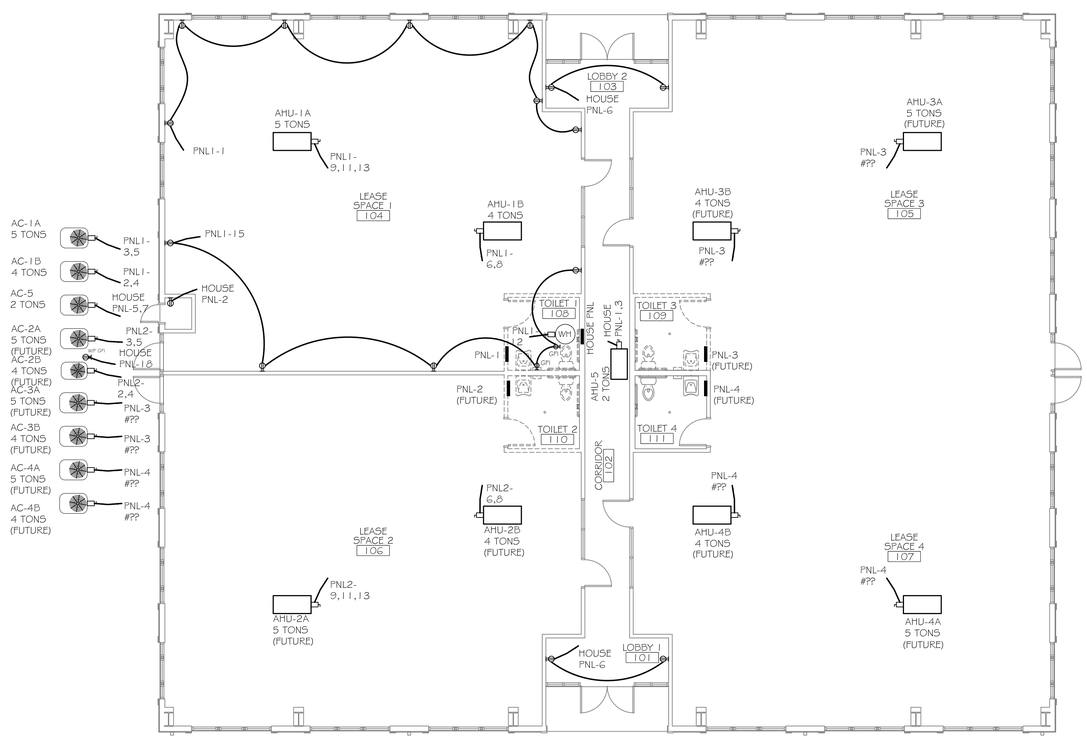

2 POWER PLAN
SCALE: 1/8" = 1'-0"

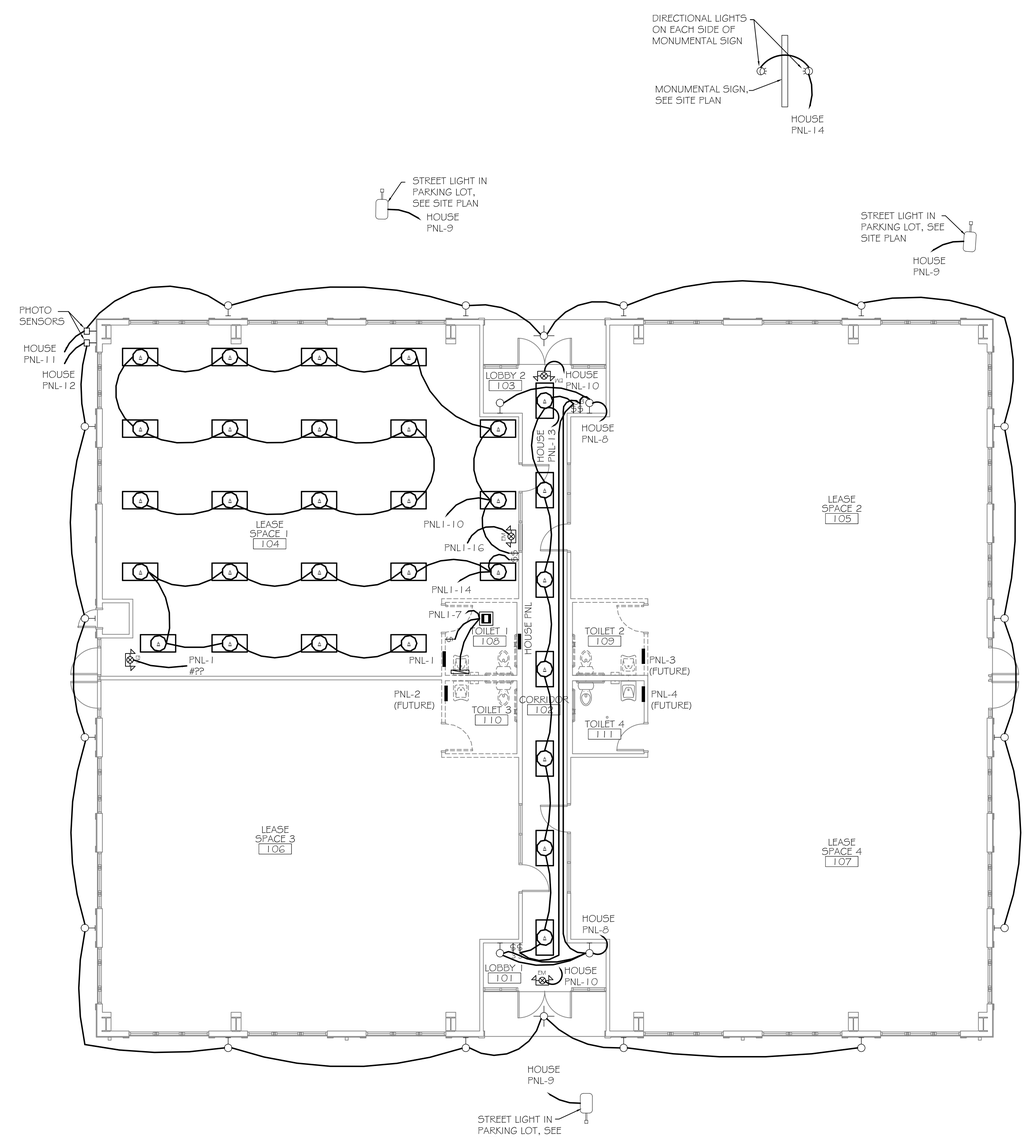

1 LIGHTING PLAN
SCALE: 1/8" = 1'-0"

DAMMON ENGINEERING, INC.
Architects & Engineers

dammoneng@bellsouth.net
PHONE: 985-649-5932
FAX: 985-641-5950

CHIEF ENGINEER: EMMETT DAMMON, P.E.
CHIEF ARCHITECT: KEVIN LINCHEN, NCARB
524 JOURNAL STREET
SLIDELL, LA 70458

NEW COMMERCIAL BUILDING
DR. FARHAD ADULI
LOT 288 MARIGOLD DRIVE
COVINGTON, LA

JOB No:	2178	DATE: 09-23-2013
DRAWN BY:	BSN	CHECKED BY: BSN

The above drawings and specifications, designs and arrangements contained thereby, are and shall remain the property of Dammon Engineering, Inc. and are not to be used in whole or in part for any purpose other than the specified project without written consent of Dammon Engineering, Inc. Visual contact with these drawings and specifications shall constitute conclusive evidence of acceptance of these restrictions.

#	DESCRIPTION	DATE
REVISIONS		

ELECTRICAL LIGHTING PLAN

SHEET No: 18 of 22

E2