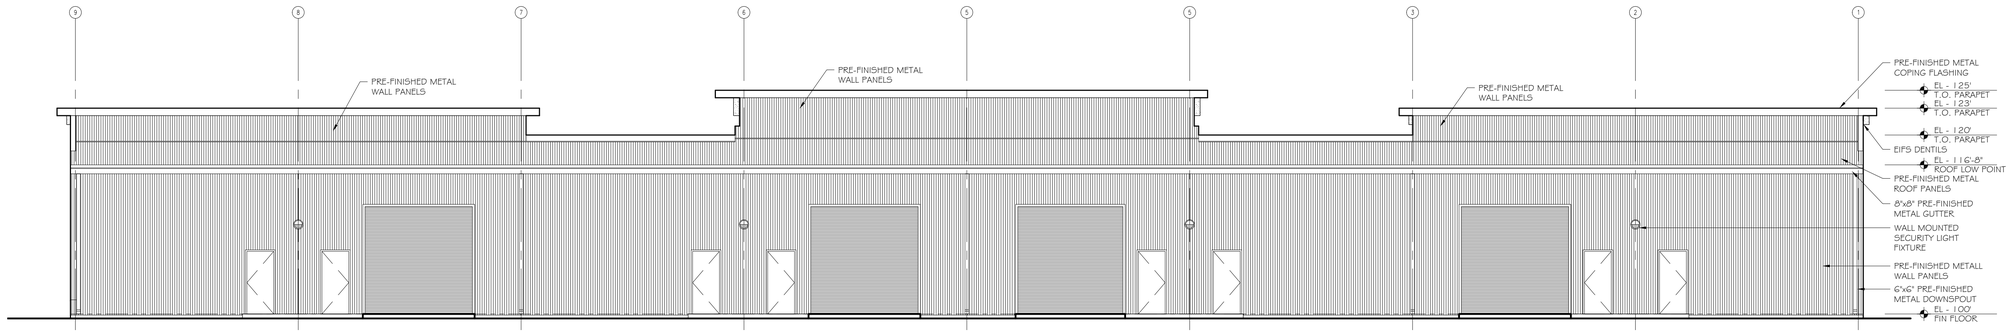

4 EXTERIOR ELEVATION - NORTH
SCALE: 1/8" = 1'-0"

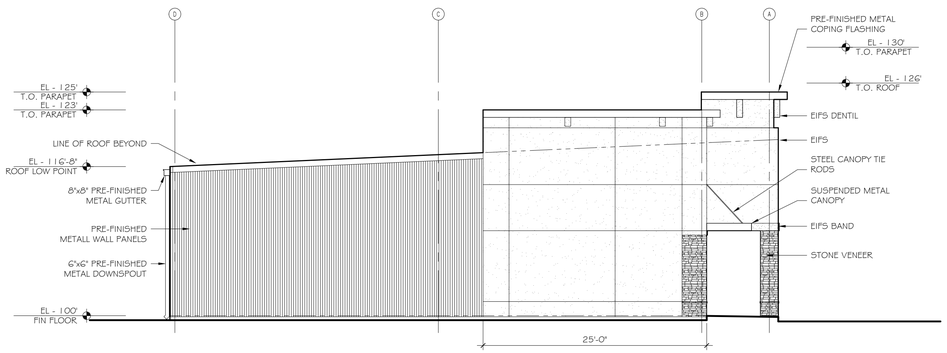

3 EXTERIOR ELEVATION - WEST
SCALE: 1/8" = 1'-0"

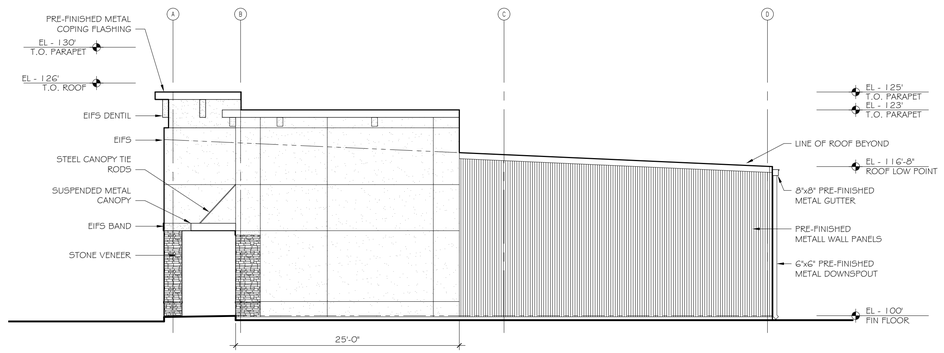

2 EXTERIOR ELEVATION - EAST
SCALE: 1/8" = 1'-0"

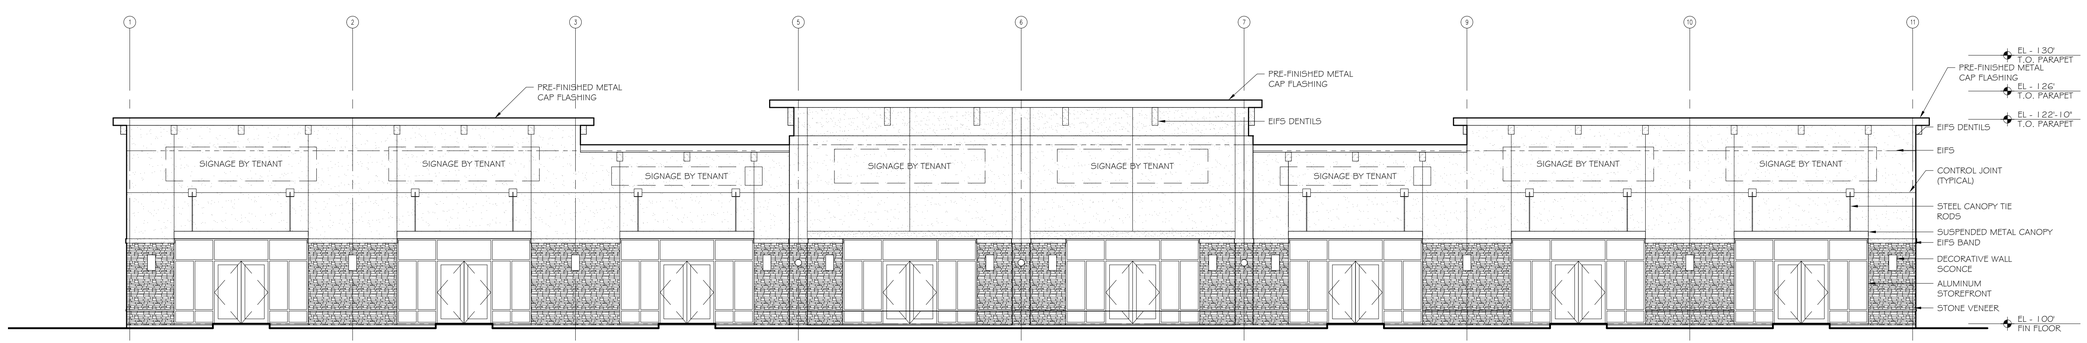

1 EXTERIOR ELEVATION - SOUTH
SCALE: 1/8" = 1'-0"

DAMMON ENGINEERING, INC.
Architects & Engineers
dammoneng@bellsouth.net
PHONE: 985-649-5832
FAX: 985-641-5950
CHIEF ENGINEER: EMMETT DAMMON, P.E.
ARCHITECT: KEVIN NINCHEN, NCARB
5914 ALDRICH TRAIL
SLIDELL, LA 70458

The above drawings and specifications, designs and arrangements represented thereby are and shall remain the property of the undersigned and may not be used in connection with any other project without the express written consent of the undersigned. Visual contact with these drawings or specifications shall constitute conclusive evidence of acceptance of these restrictions.

EUGENE HOTARD
LUCILLE ST.
SLIDELL, LA 70458

JOB No: 2179
DATE: 08-01-2013
DRAWN BY: BSN
CHECKED BY: BSN

#	DESCRIPTION	DATE
	REVISIONS	

EXTERIOR ELEVATIONS

SHEET No: 00 of XX

A2