AREA CALCULATIONS

NEW BUILDING SF:	12,000 SF
CONDITIONED SPACE:	9,965 SF
COVERED PORCH:	2,035 SF

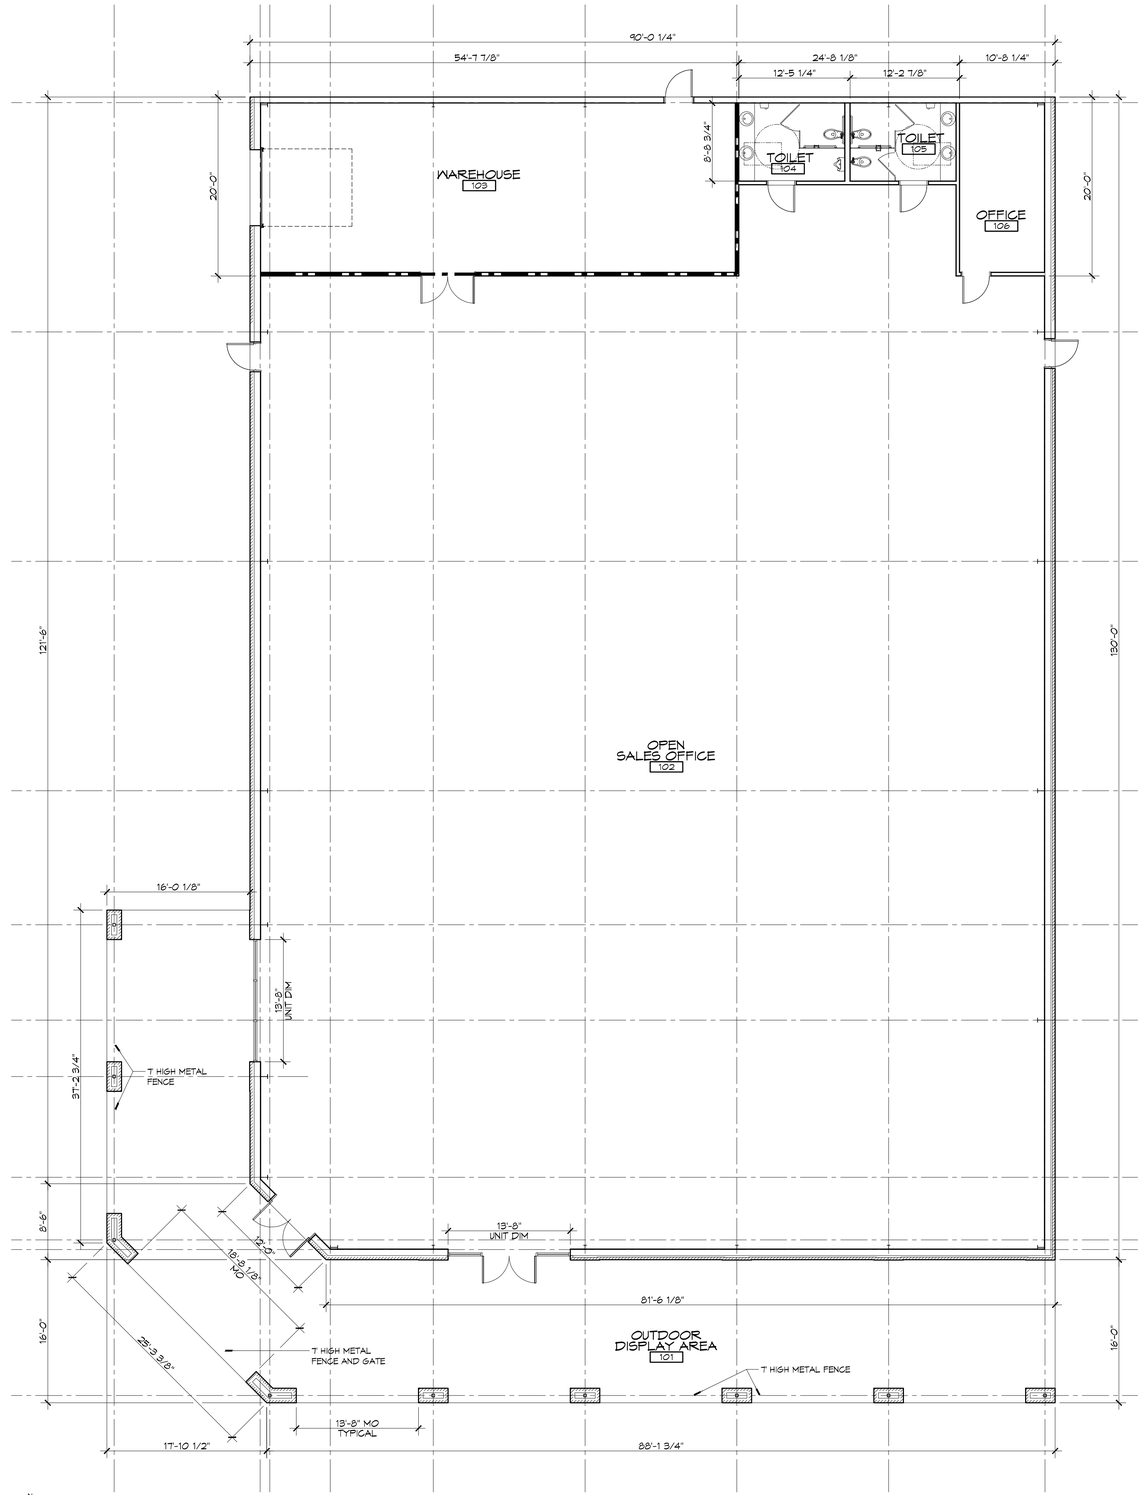

1 ARCHITECTURAL FLOOR PLAN
SCALE: 1/8" = 1'-0"

DAMMON ENGINEERING, INC.
Architects & Engineers
www.dammonengineering.com
dammonengineering@bellsouth.net
P: 985.649.5832
F: 985.641.5950
Chief Architect: Kevin J. Kinchen, NCARB
Chief Engineer: Brian Mistich, PE
554 Oil Spinners Trail
Slidell, LA 70458

#	DESCRIPTION	DATE

REVISIONS

SEAL:

ACE Hardware
HERNIG BLUFF, SLIDELL, LOUISIANA

JOB No:	2199	DATE:	01.30.2014
DRAWN BY:	CAD, KJK	CHECKED BY:	KJK

THESE DRAWINGS ARE AN INSTRUMENT OF SERVICE AND SHALL REMAIN THE PROPERTY OF DAMMON ENGINEERING, INC. AND SHALL PROVIDE THE OWNER WITH A REPRODUCIBLE COPY FOR RECORD. THE REPRODUCTION, IN WHOLE OR IN PART, OF ANY OF THESE DRAWINGS WITHOUT THE WRITTEN CONSENT OF DAMMON ENGINEERING, INC. IS PROHIBITED. ALL DRAWINGS, SPECIFICATIONS AND COPIES THEREOF FURNISHED BY DAMMON ENGINEERING, INC. ARE TO BE RETURNED UPON REQUEST AT THE COMPLETION OF THE PROJECT. IT IS WITHIN THE LAW TO REPRODUCE AND DISTRIBUTE WITHOUT WRITTEN CONSENT OF DAMMON ENGINEERING, INC. ARCHITECTS & ENGINEERS, LLC. © 2013 DAMMON ENGINEERING, INC.

SHEET TITLE:
ARCHITECTURAL FLOOR PLAN

DRAWING NUMBER:
A1

SHEET No: 02 of 05