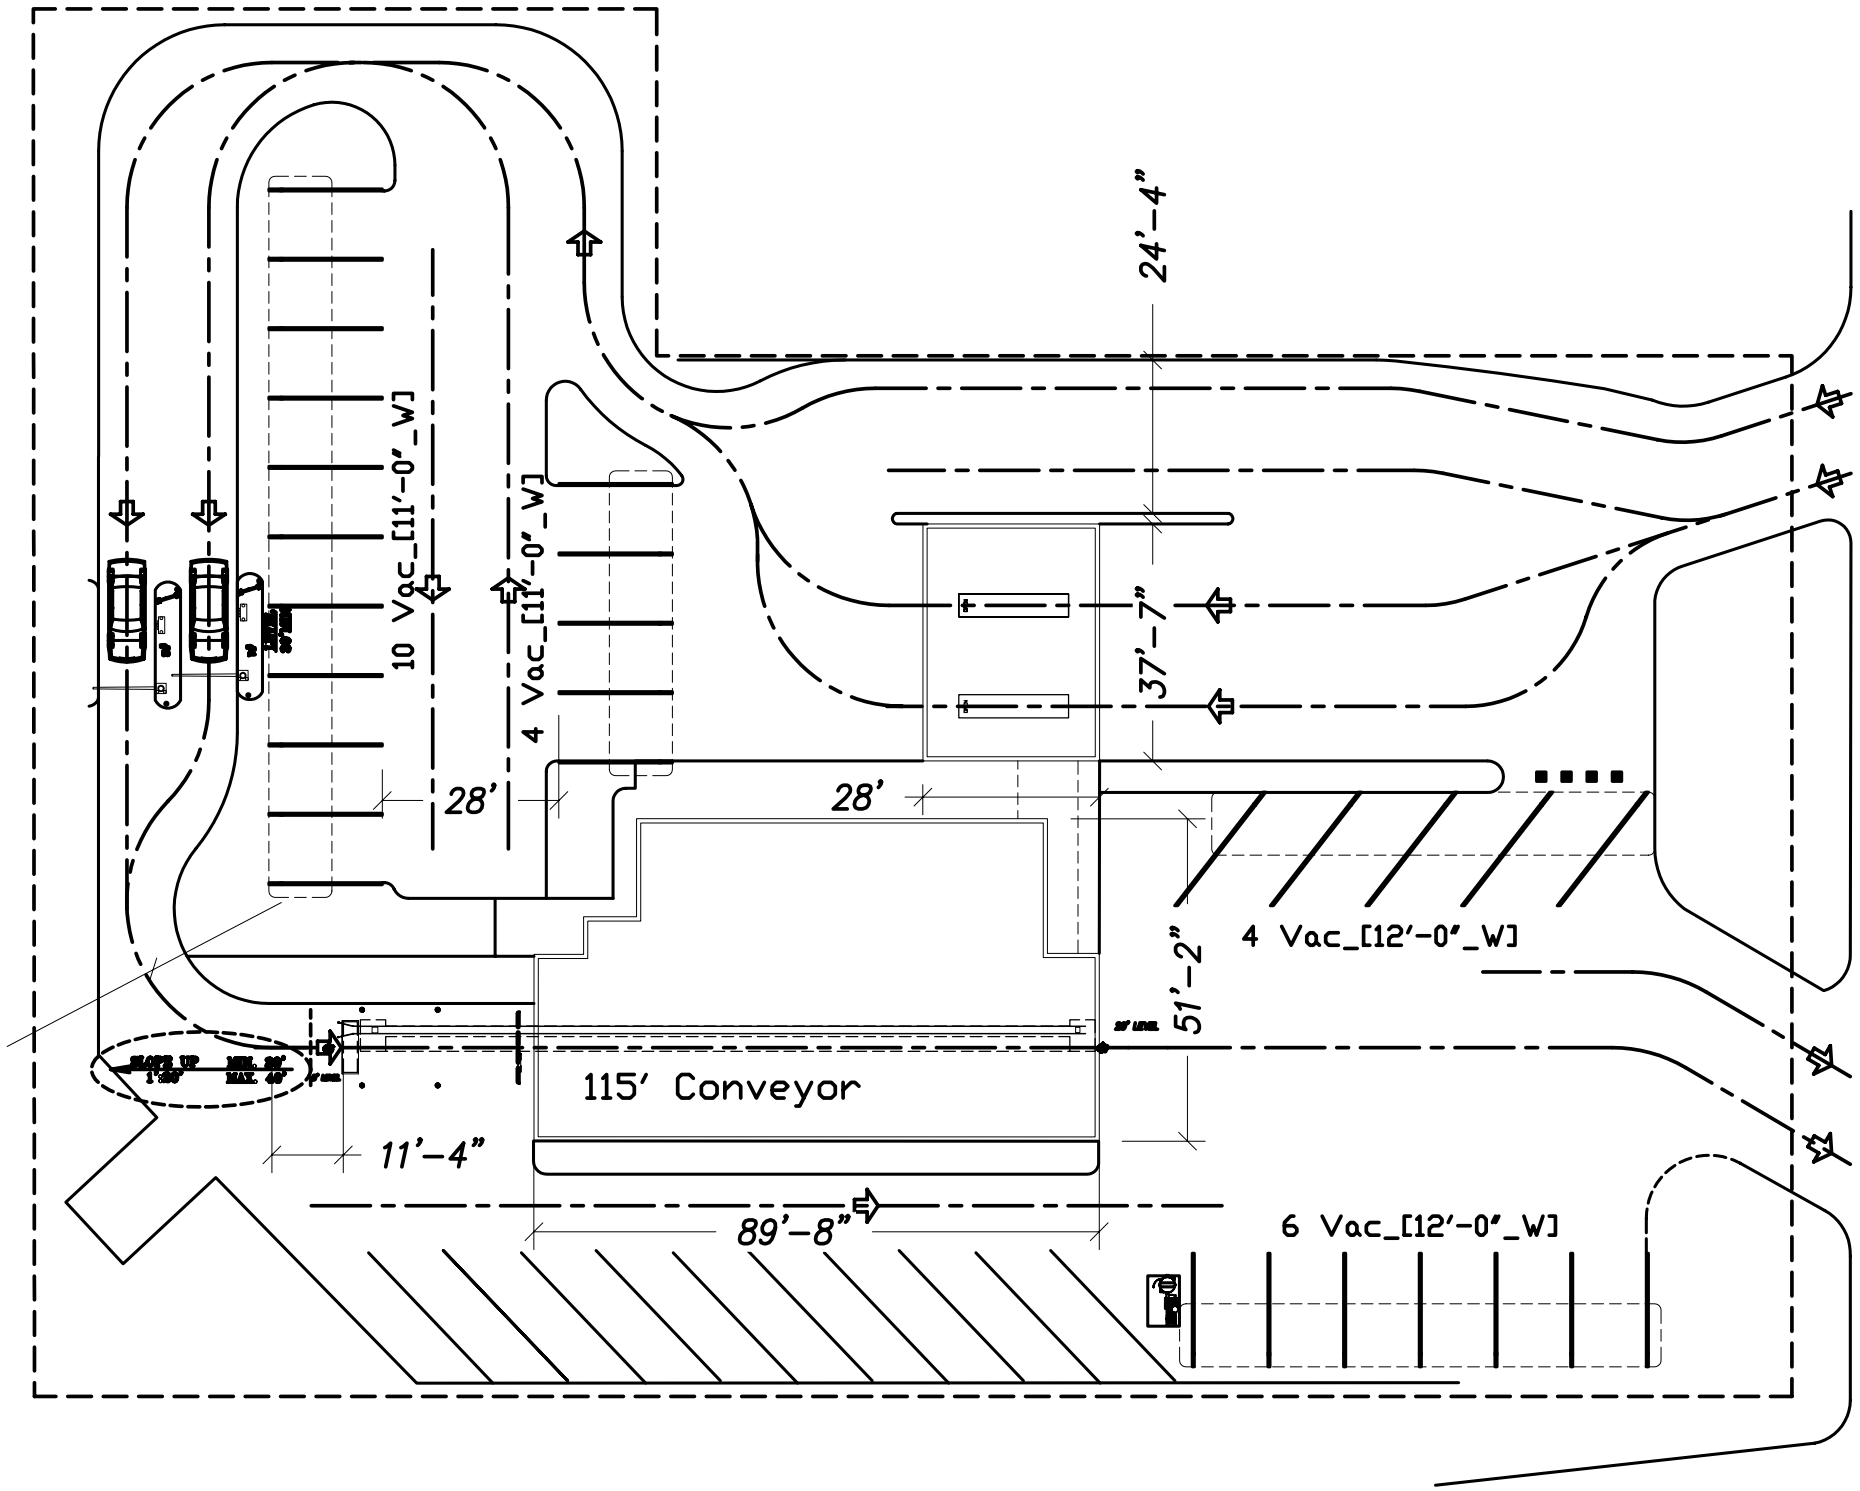

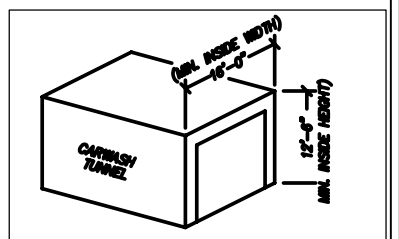

"MINIMUM TUNNEL CLEARANCES"

ASSUMES ℄ EQUIP. = ℄ BUILDING

"MINIMUM EQUIPMENT ROOM CLEARANCES"

MIN. INSIDE HEIGHT = 11'-0"
MIN. INSIDE WIDTH = 8'-0"

SITE LEGEND

- HANDICAP PARKING
- PROPOSED CURB
- SITE BOUNDARY LINE
- CENTER LINE OF ROAD
- SETBACKS

GENERAL NOTES

1. ALL CENTER LINE OF ROAD CURB RADII TO BE 23' UNLESS OTHERWISE NOTED.
2. ALL VACUUM SPACES ARE 9'-10" UNLESS OTHERWISE NOTED.

PRELIMINARY PLAN NOTE

THIS PLAN HAS BEEN PREPARED WITH THE BEST AVAILABLE INFORMATION PROVIDED BY THE CUSTOMER, WITHOUT THE BENEFIT OF A SURVEY IN SOME CASES. THE ENGINEER HAS NOT CONDUCTED ANY CODE RESEARCH REGARDING, BUT NOT LIMITED TO, PERMITTED USES, SETBACKS, BUFFERS, ACCESS, REQUIRED PARKING, LANDSCAPING, FAR, ISR, STORM WATER MANAGEMENT, UTILITIES, RIGHT OF WAY ACQUISITION OR EASEMENTS TO BENEFIT ACCURATE LAYOUT ORIENTATION AND CONFIGURATION.

0 15' 30' 60'

SCALE: 1" = 30'

DATE:	11.06.06
REVISION DATE:	05.20.15
CREATED BY:	LV
REVISED BY:	JCH
CHECKED BY:	

SONNY'S THE CAR WASH FACTORY

http://www.SonnysDirect.com

6/30/2015 10:15 AM

5605 Hiatus Road, Tamarac, FL. 33321 USA. TEL.800-327-8723

SITE LAYOUT

"DRAFT"

© 2015 SONNY'S ENTERPRISES, INC.

DISCLAIMER

ALTHOUGH BUILDING CODES HAVE BEEN CONSIDERED IN DEVELOPING THIS DRAWING, VERIFICATION OF SITE SPECIFIC CONDITIONS AND COMPLIANCE WITH FEDERAL, STATE AND LOCAL BUILDING CODES IS THE EXCLUSIVE RESPONSIBILITY OF THE CUSTOMER AND/OR ARCHITECT AND ENGINEER.
THESE DRAWINGS REFLECT REQUIREMENTS FOR SONNY'S FURNISHED EQUIPMENT ONLY UNLESS OTHERWISE NOTED. PLEASE REFER TO OTHER MANUFACTURERS, IF ANY, FOR THEIR EQUIPMENT REQUIREMENTS.

CONFIDENTIAL WARNING:

THIS SHEET CONTAINS AND CONSTITUTES CONFIDENTIAL INFORMATION, IMAGES AND TRADE SECRETS OF SONNY'S ENTERPRISES INC. ANY UNAUTHORIZED USE OR DISCLOSURE OF ANY OR PORTION THEREOF, IS STRICTLY PROHIBITED. THIS WORK IS THE EXCLUSIVE PROPERTY OF SONNY'S ENTERPRISES INC. ALL RIGHTS RESERVED.

CW-06371-B11- RAINFOREST-SLID

SCALE: 1"=30' | LOCATION: MS

Sheet	Rev.
01	-4-