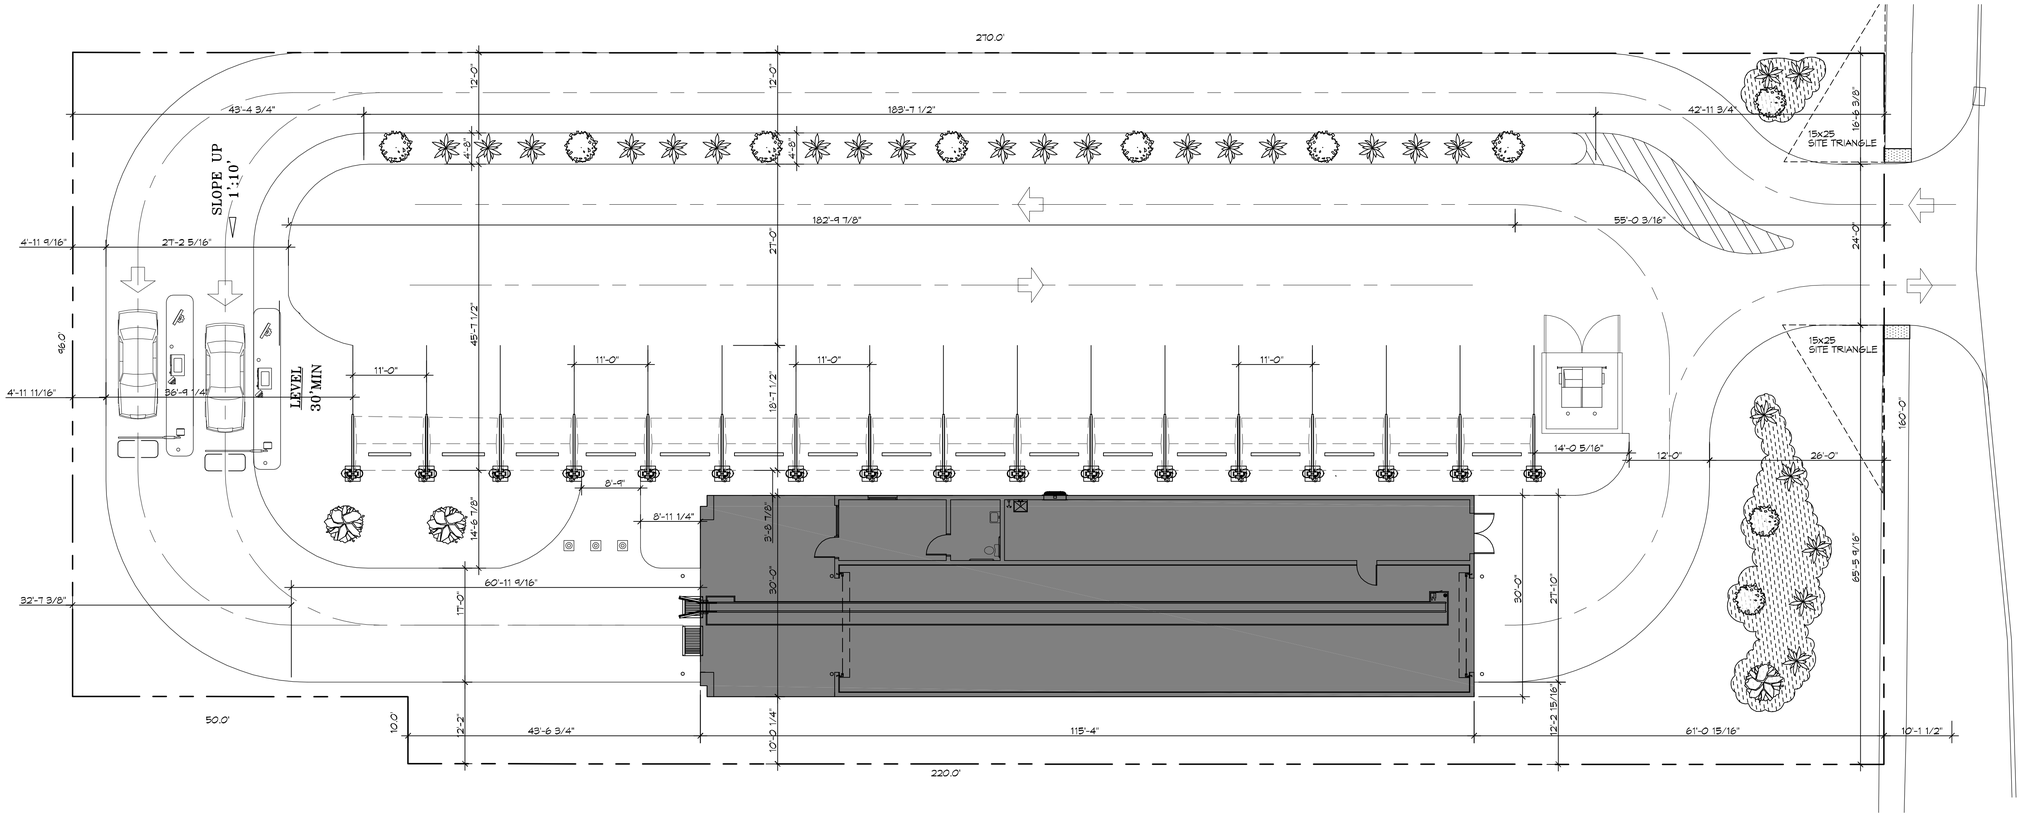

SITE PLAN

SCALE: 3/32"=1'-0"

DAMMON ENGINEERING, INC.
LOUISIANA & MISSISSIPPI
www.dammonengineering.com
info@dammonengineering.com
PH: 985.649.5832

Chief Engineer: Brian Mistich, PE
554 Old Spanish Trail
Slidell, LA 70458

REVISIONS

#	DESCRIPTION	DATE

SEAL:

CARWASH

CLARKS CARWASH

924 AZALEA DRIVE
WATTESBORO HS, 39367

JOB No:	2326	DATE:	07/10/2017
DRAWN BY:	CKD	CHECKED BY:	CKD

The client is to keep one set of drawings and all engineered calculations for the project, which consists of property dimensions, building layout, and grading plans and shall be signed and sealed by the engineer of record. Dammon Engineering, Inc. shall not be responsible for any modifications made to these drawings and specifications without the written consent of Dammon Engineering. Please contact DEI with any questions or discrepancies. © Copyright 2017 Dammon Engineering, Inc. All rights reserved.

SHEET TITLE:
SITE PLAN

DRAWING NUMBER:
C100

SHEET No: 2 of 8