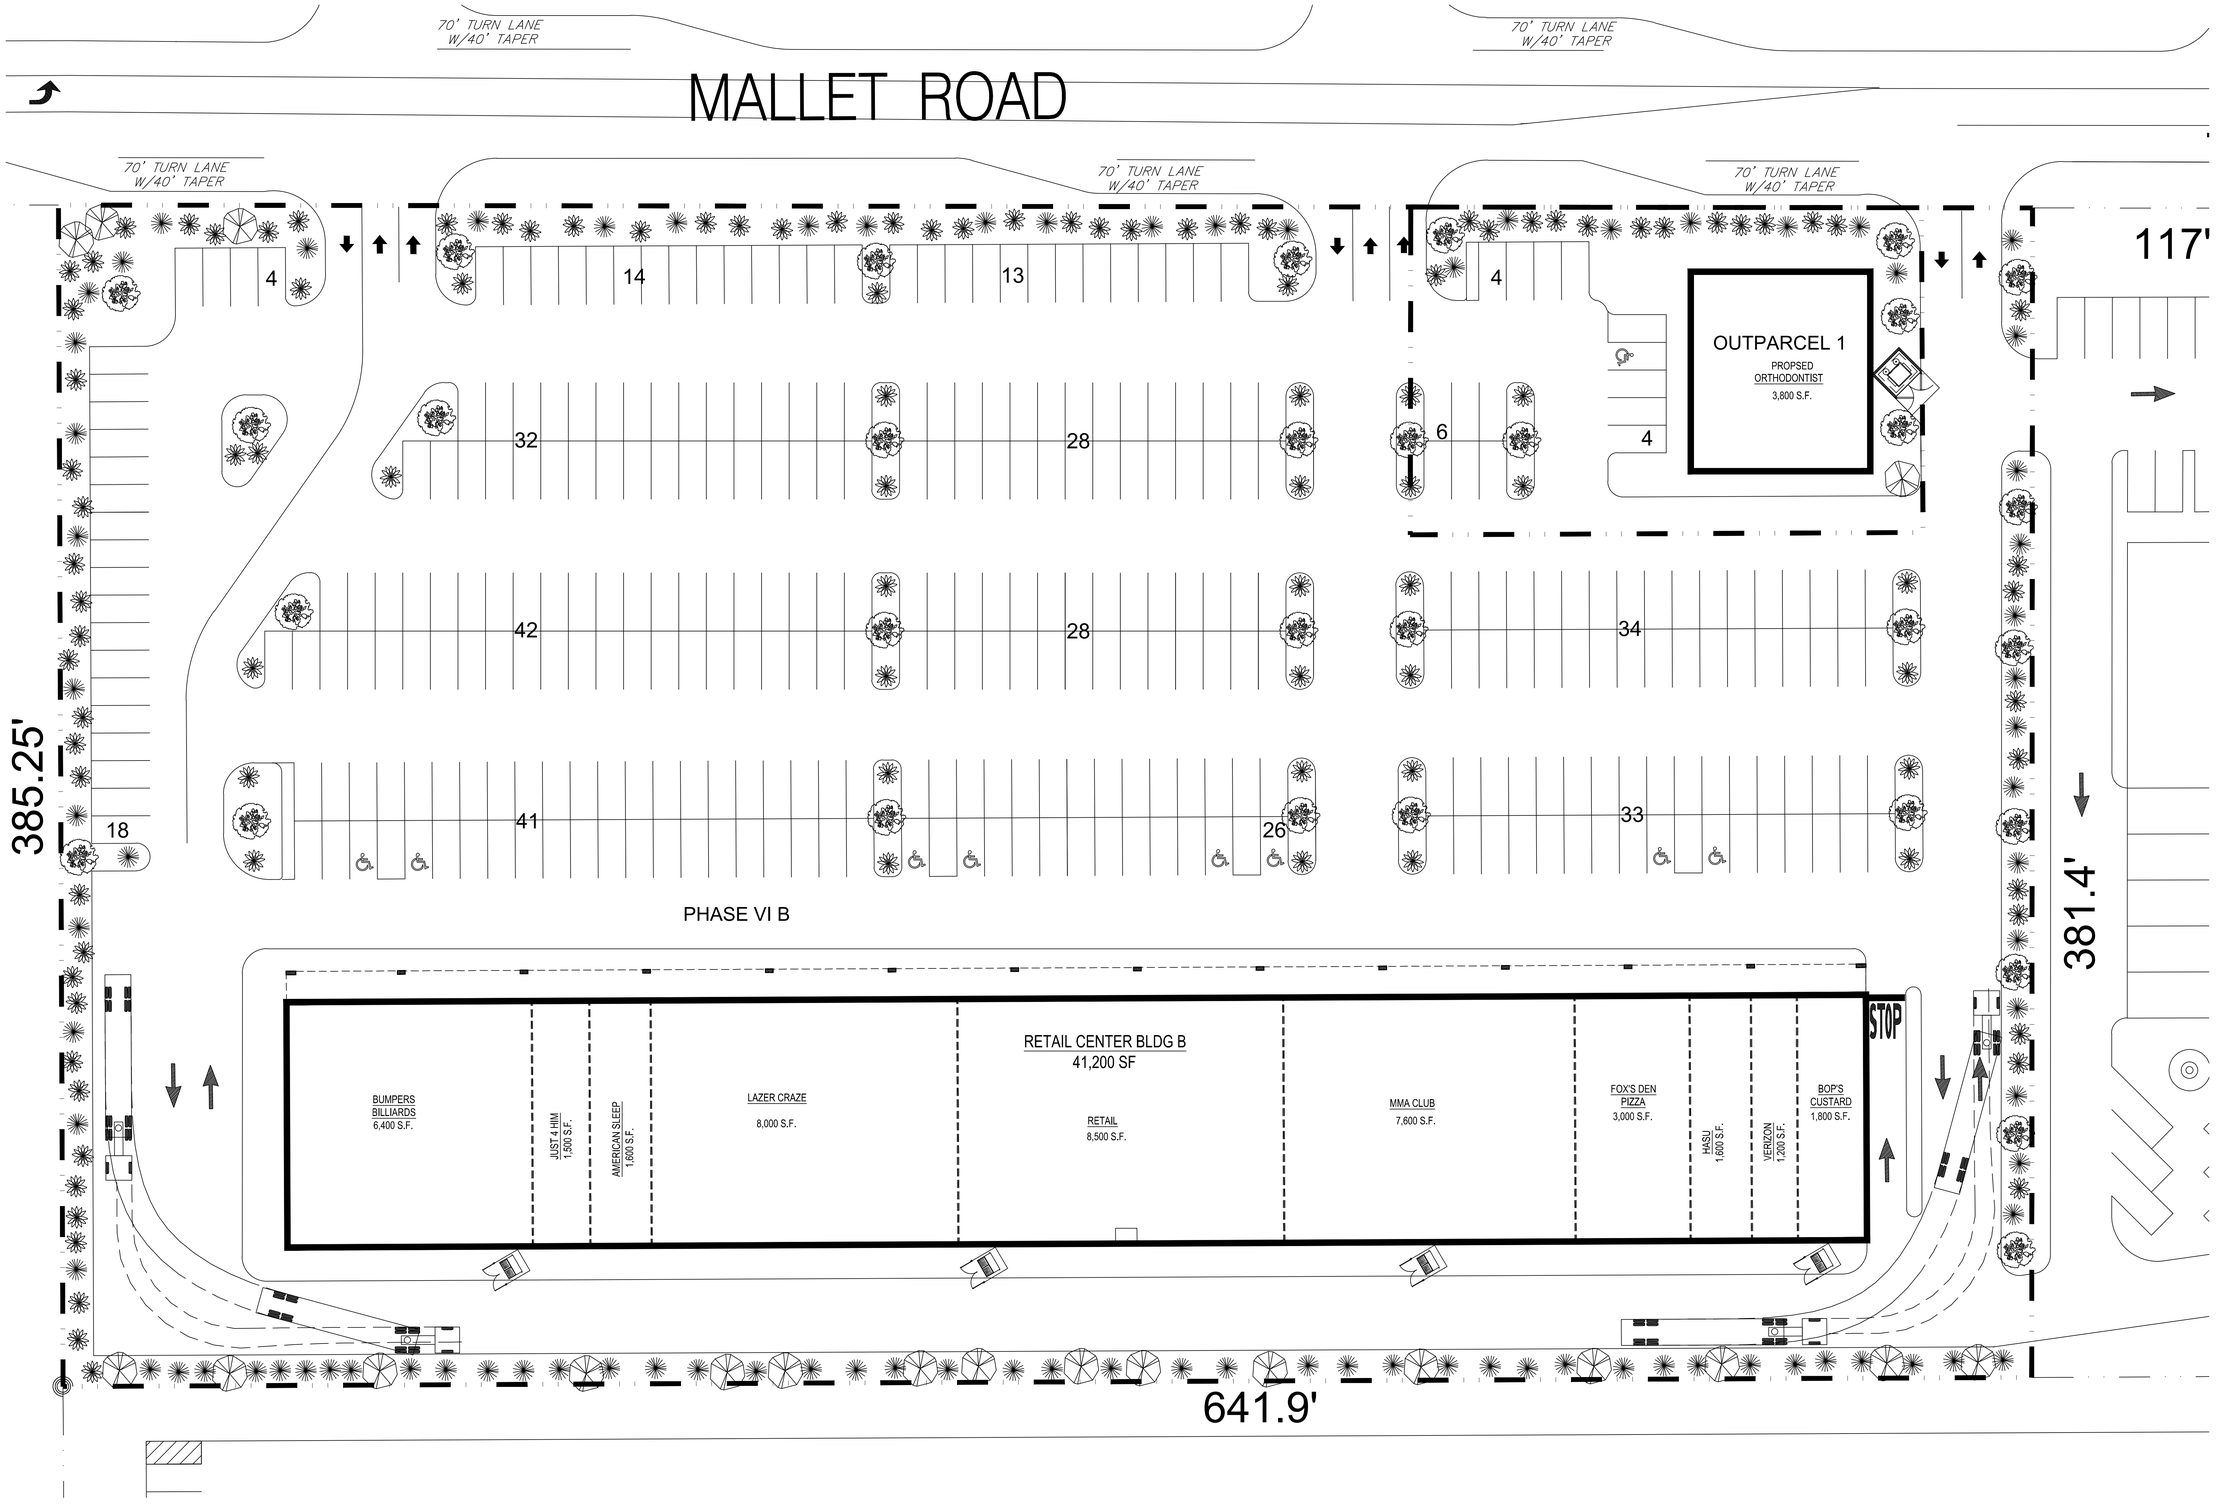

SITE DATA:

PARCEL	LAND AREA	BUILDING AREA	PARKING RATIO	PARKING
PHASE VI B	5.245 AC.	41,200 SQ. FT.	1 PER 132 S.F.	313
OUTPARCEL 1	0.41 AC.	3,800 SQ. FT.	1 PER 271 S.F.	14
TOTAL	5.655 AC.	45,000 SQ. FT.	1 PER 138 S.F.	327

1 / P-31 **PHASE VI B SITE PLAN**

SCALE: 1:20

NORTH

LAKEVIEW VILLAGE
PHASE VI
LAKEVIEW RETAIL PARTNERS, LLC
D'IBERVILLE, MS

ZITO·RUSSELL
ARCHITECTS, P.C.
820 S. UNIVERSITY BLVD. SUITE 2D
PHONE (251) 343-8161
MOBILE, AL. 36609
FAX (251) 343-5505

© COPYRIGHT 2017
ZITO - RUSSELL
ARCHITECTS, P.C.

REVISIONS

FILE 2688
DATE 05.15.17
SHEET

P-32

DRAWN: TVC
SCALE: PAPER
Shops at Lakeview
LAKEVIEW VILLAGE
FILE: 1955--P32