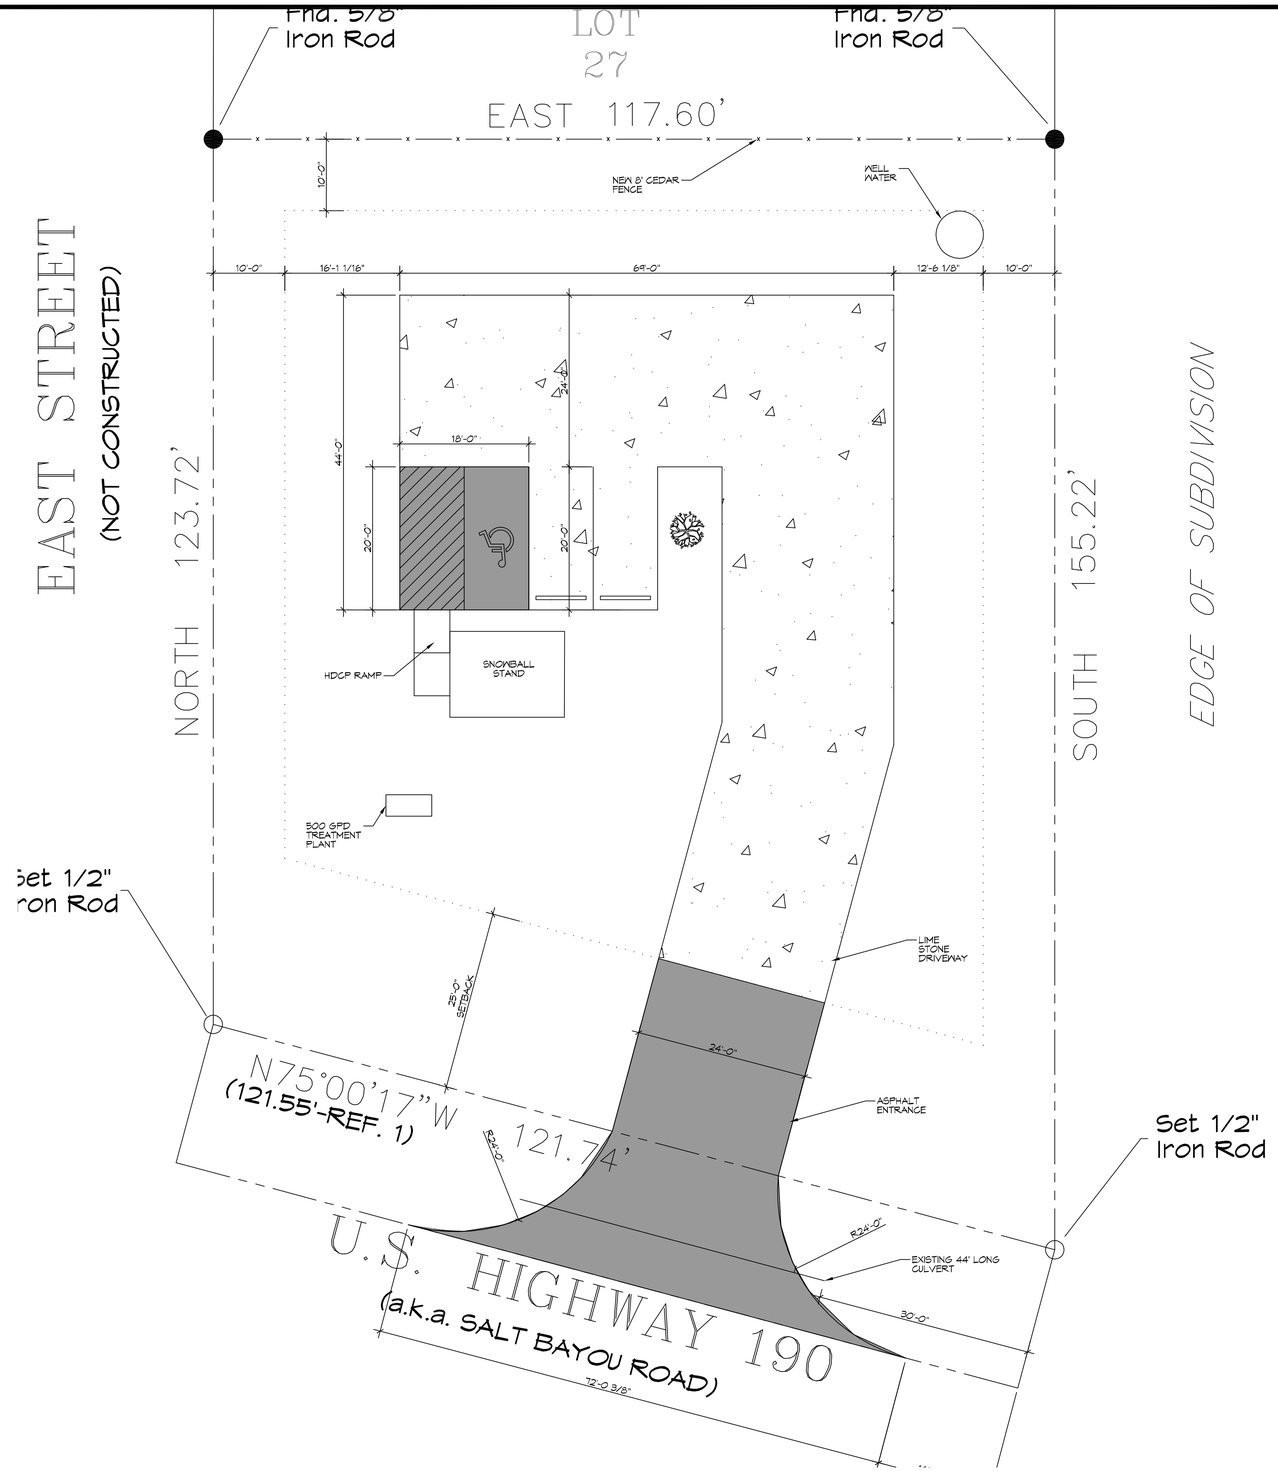

1 SITE PLAN
SCALE: 1" = 10'-0"

DAMMON ENGINEERING, INC.
LOUISIANA & MISSISSIPPI

Chief Engineer: Brian Misitch, PE
554 Old Spanish Trail
Slidell, LA 70458

www.dammonengineering.com
info@dammonengineering.com
PH: 985.649.5832

#	DESCRIPTION	DATE

REVISIONS

SEAL:

NEW SNOWBALL STAND

MIKE PISCIOTTA

LOTS 21-31
U.S. HWY 190
SLIDELL, LA

JOB No:	2364	DATE:	02-28-2014
DRAWN BY:	CAD	CHECKED BY:	JMS

THIS DRAWING AND ANY OTHER DOCUMENTS, DESIGNS, PLANS, SPECIFICATIONS, REPORTS AND OTHER WORK PRODUCT PREPARED BY DAMMON ENGINEERING, INC. (DEI) FOR THIS PROJECT, WHETHER PRINTED OR ELECTRONIC, ARE INSTRUMENTS OF SERVICE FOR USE SOLELY WITH RESPECT TO THIS PROJECT. DEI SHALL BE DEEMED THE AUTHOR AND OWNER OF THE INSTRUMENTS OF SERVICE. THE REPRODUCTION, ALTERATION OR REPUBLICATION OF THE INSTRUMENTS OF SERVICE WITHOUT THE WRITTEN CONSENT OF DEI IS PROHIBITED. ANY REUSE OF THE INSTRUMENTS OF SERVICE WITHOUT WRITTEN VERIFICATION OR ADAPTATION BY DEI FOR THE SPECIFIC PURPOSE INTENDED WILL BE AT THE USER'S SOLE RISK AND WITHOUT LIABILITY OR LEGAL EXPOSURE TO DEI.

SHEET TITLE:
SITE PLAN

DRAWING NUMBER:
C101

SHEET No: 3 of 1