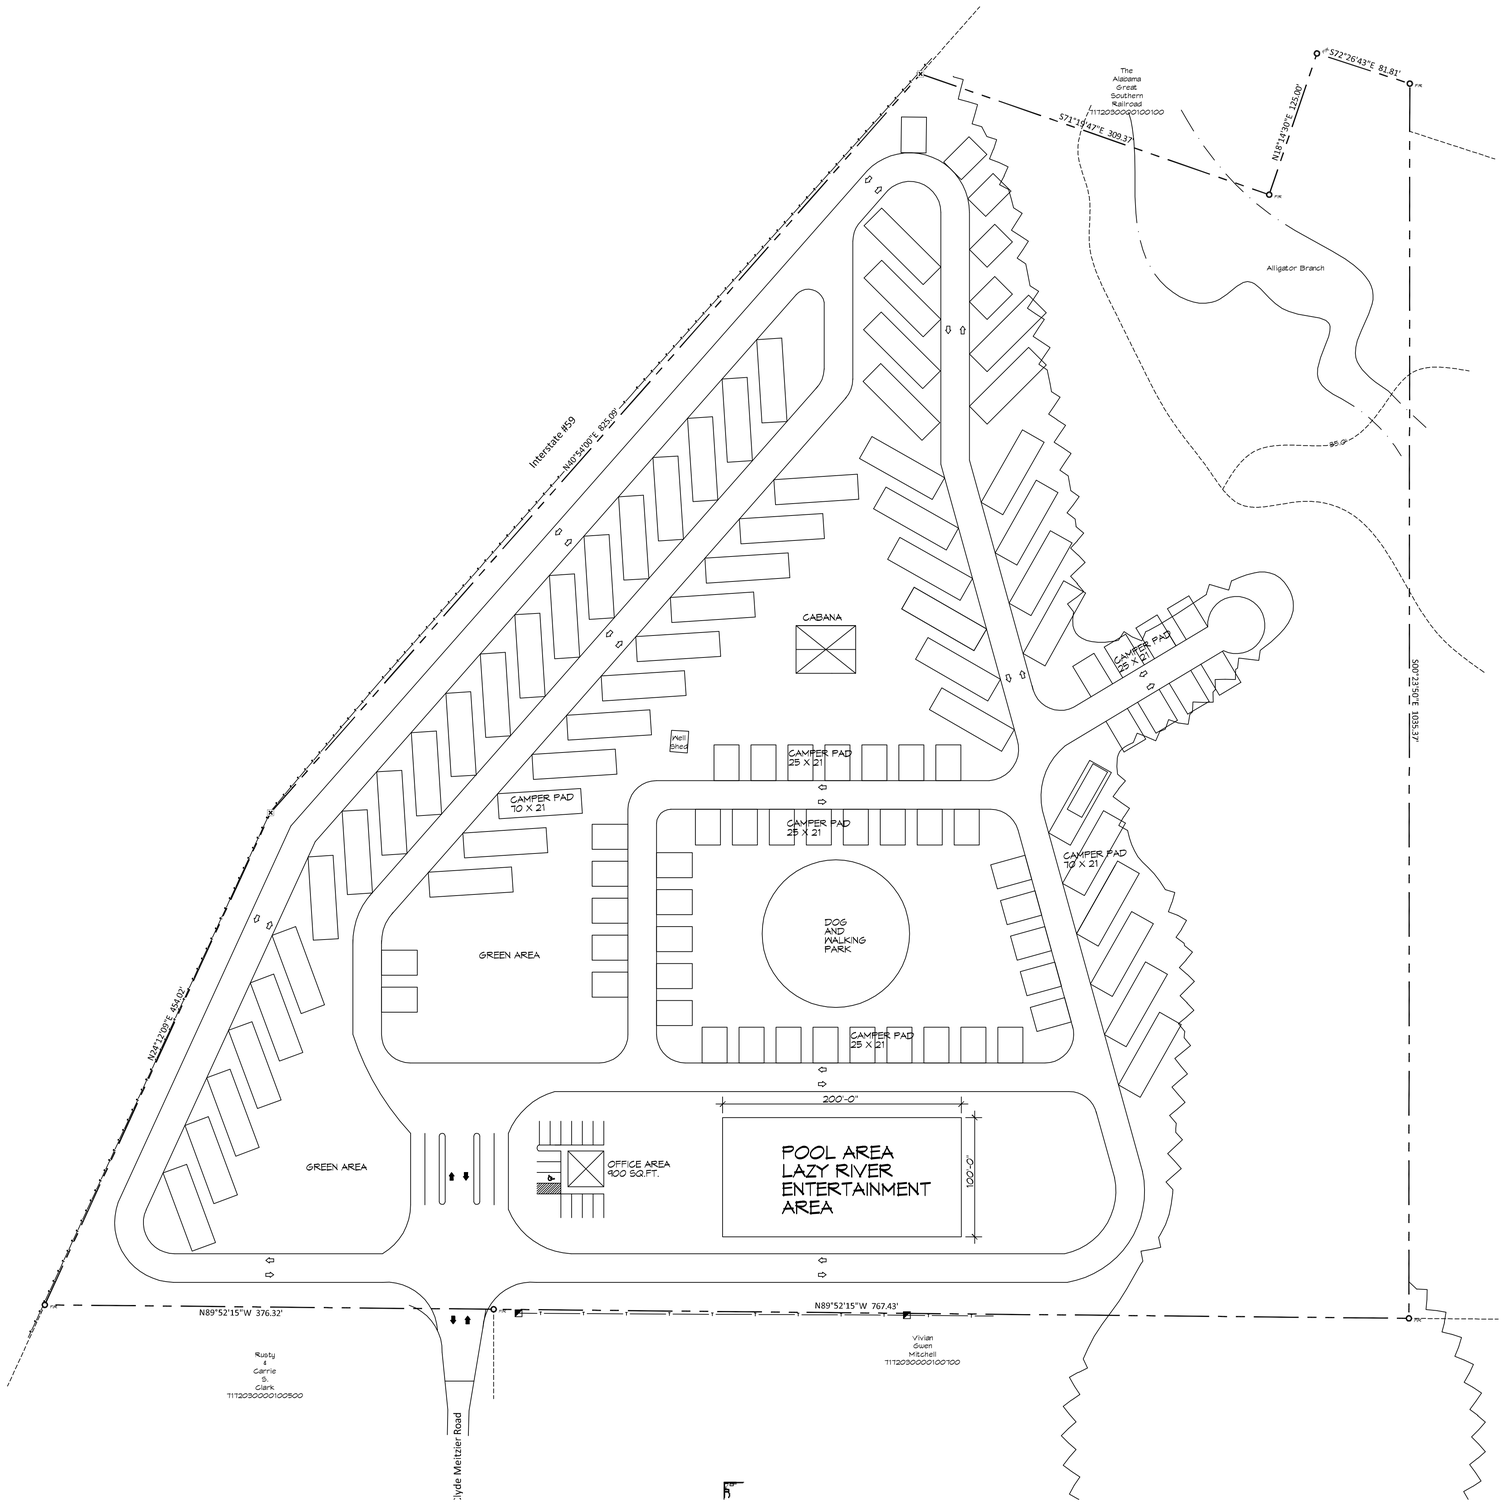

N

1 NEW RECREATIONAL R/V SITE
SCALE: 1" = 60'-0"

DAMMON ENGINEERING, INC.
LOUISIANA & MISSISSIPPI

Chief Engineer: Brian Wistich, PE
554 Old Spanish Trail
Slidell, LA 70458

www.dammonengineering.com
info@dammonengineering.com
PH: 985.649.5832

REVISIONS

#	DESCRIPTION	DATE

SEAL:

NEW RECREATIONAL R/V SITE

FRANK MANGANO

M5555FP1

JOB No:	2020
DATE:	08-11-2020
DRAWN BY:	CAD
CHECKED BY:	JMS

These drawings and specifications, or copies and the information contained in them are the property of Dammon Engineering, Inc. and shall not be used by any person for any purpose other than the specific project for which they were prepared, nor shall they be disclosed to others, in whole or in part, for any purpose, unless written permission has been given by Dammon Engineering, Inc. Dammon Engineering, Inc. shall not be responsible for any reuse of or changes made to these drawings and specifications by others, or any damages resulting therefrom.

SHEET TITLE:
OVERALL EXISTING SITE PLAN

DRAWING NUMBER:

C101

SHEET No: 1 of 1