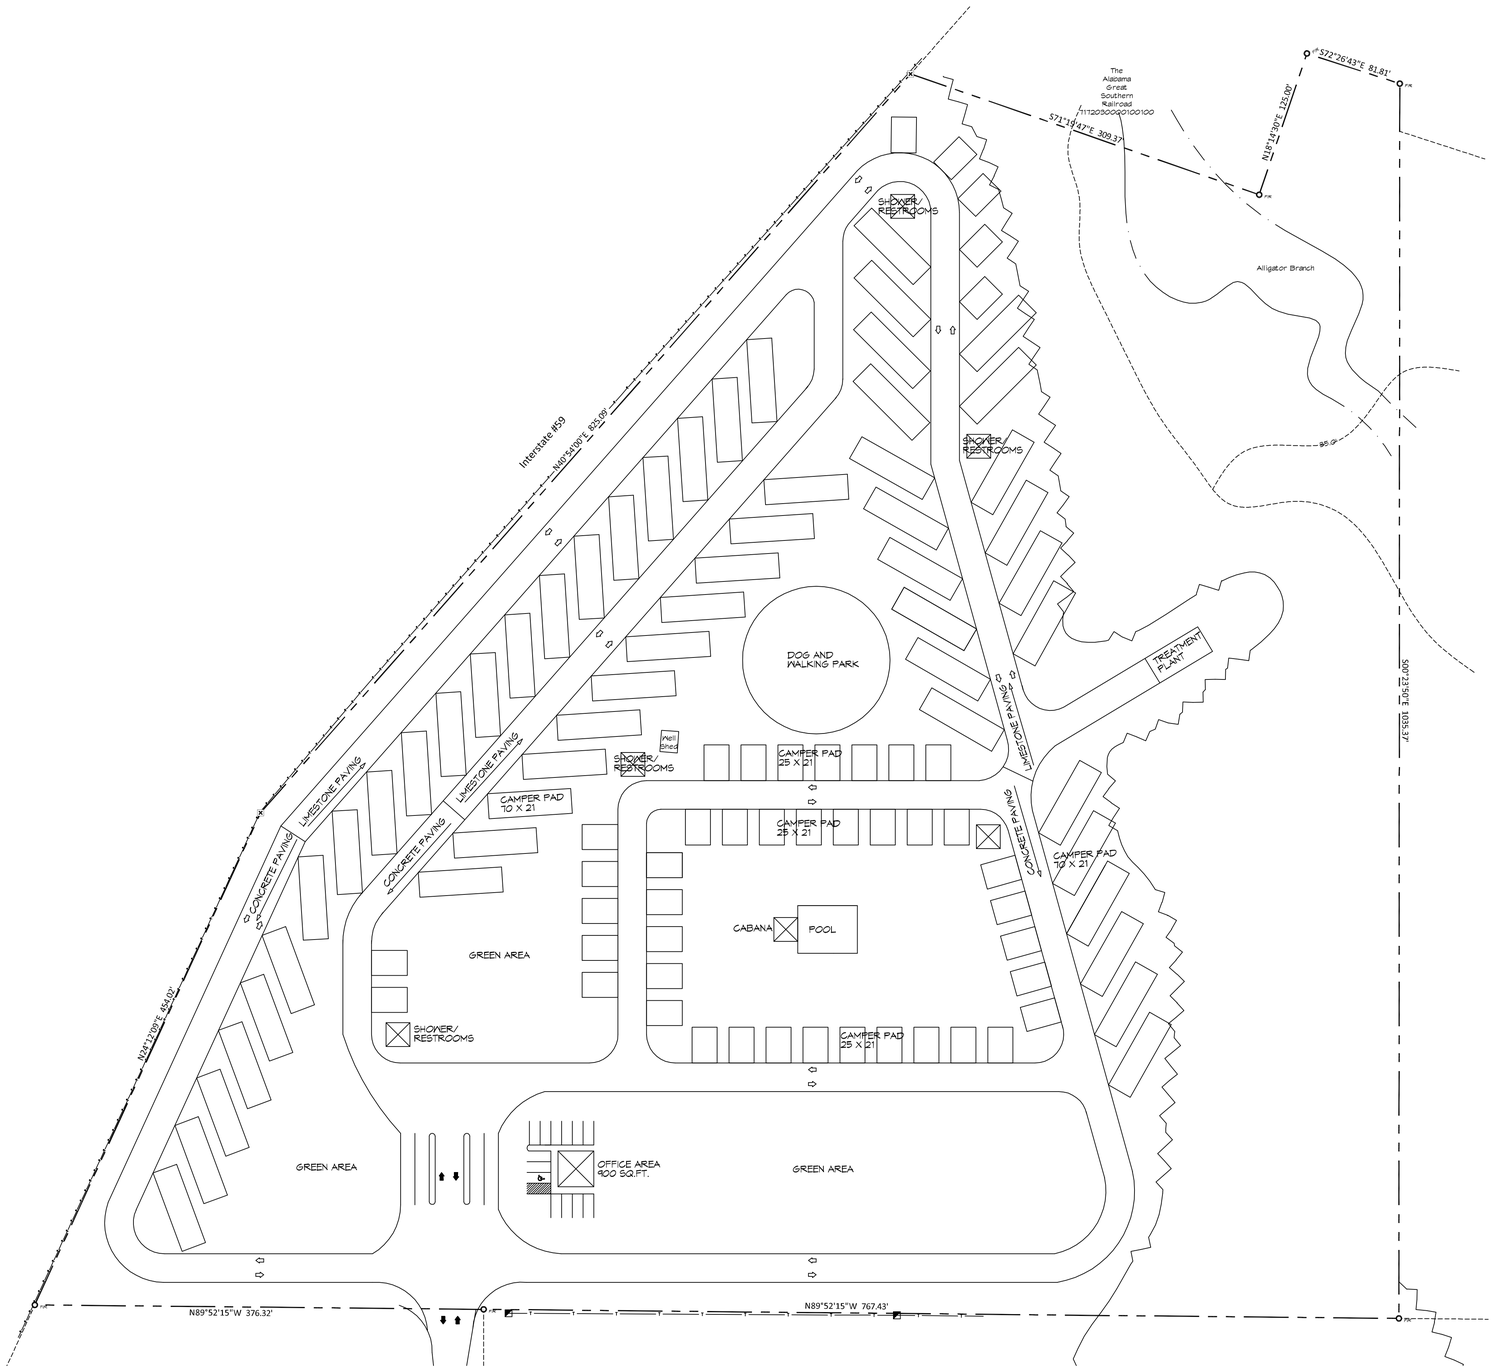

N

1 NEW RECREATIONAL R/V SITE
SCALE: 1" = 60'-0"

DAMMON ENGINEERING, INC.
LOUISIANA & MISSISSIPPI

Chief Engineer: Brian Wistich, PE
554 Old Spanish Trail
Slidell, LA 70458
www.dammonengineering.com
info@dammonengineering.com
PH: 985.649.5832

REVISIONS

#	DESCRIPTION	DATE

SEAL:

NEW RECREATIONAL R/V SITE
FRANK MANGANO

M5555PPI

JOB No:	2020
DATE:	10-26-2020
DRAWN BY:	CAD
CHECKED BY:	CAD

These drawings and specifications, or copies and the information contained in them are the property of Dammon Engineering, Inc. and shall not be used for any purpose other than the specific project for which they were prepared, nor shall they be disclosed to others, in whole or in part, for any purpose, unless written permission is given by Dammon Engineering, Inc. Dammon Engineering, Inc. retains all rights to its work product, including the right to use such work product for other projects.

SHEET TITLE:
OVERALL R/V SITE PLAN

DRAWING NUMBER:
C100

SHEET No: 1 of 1