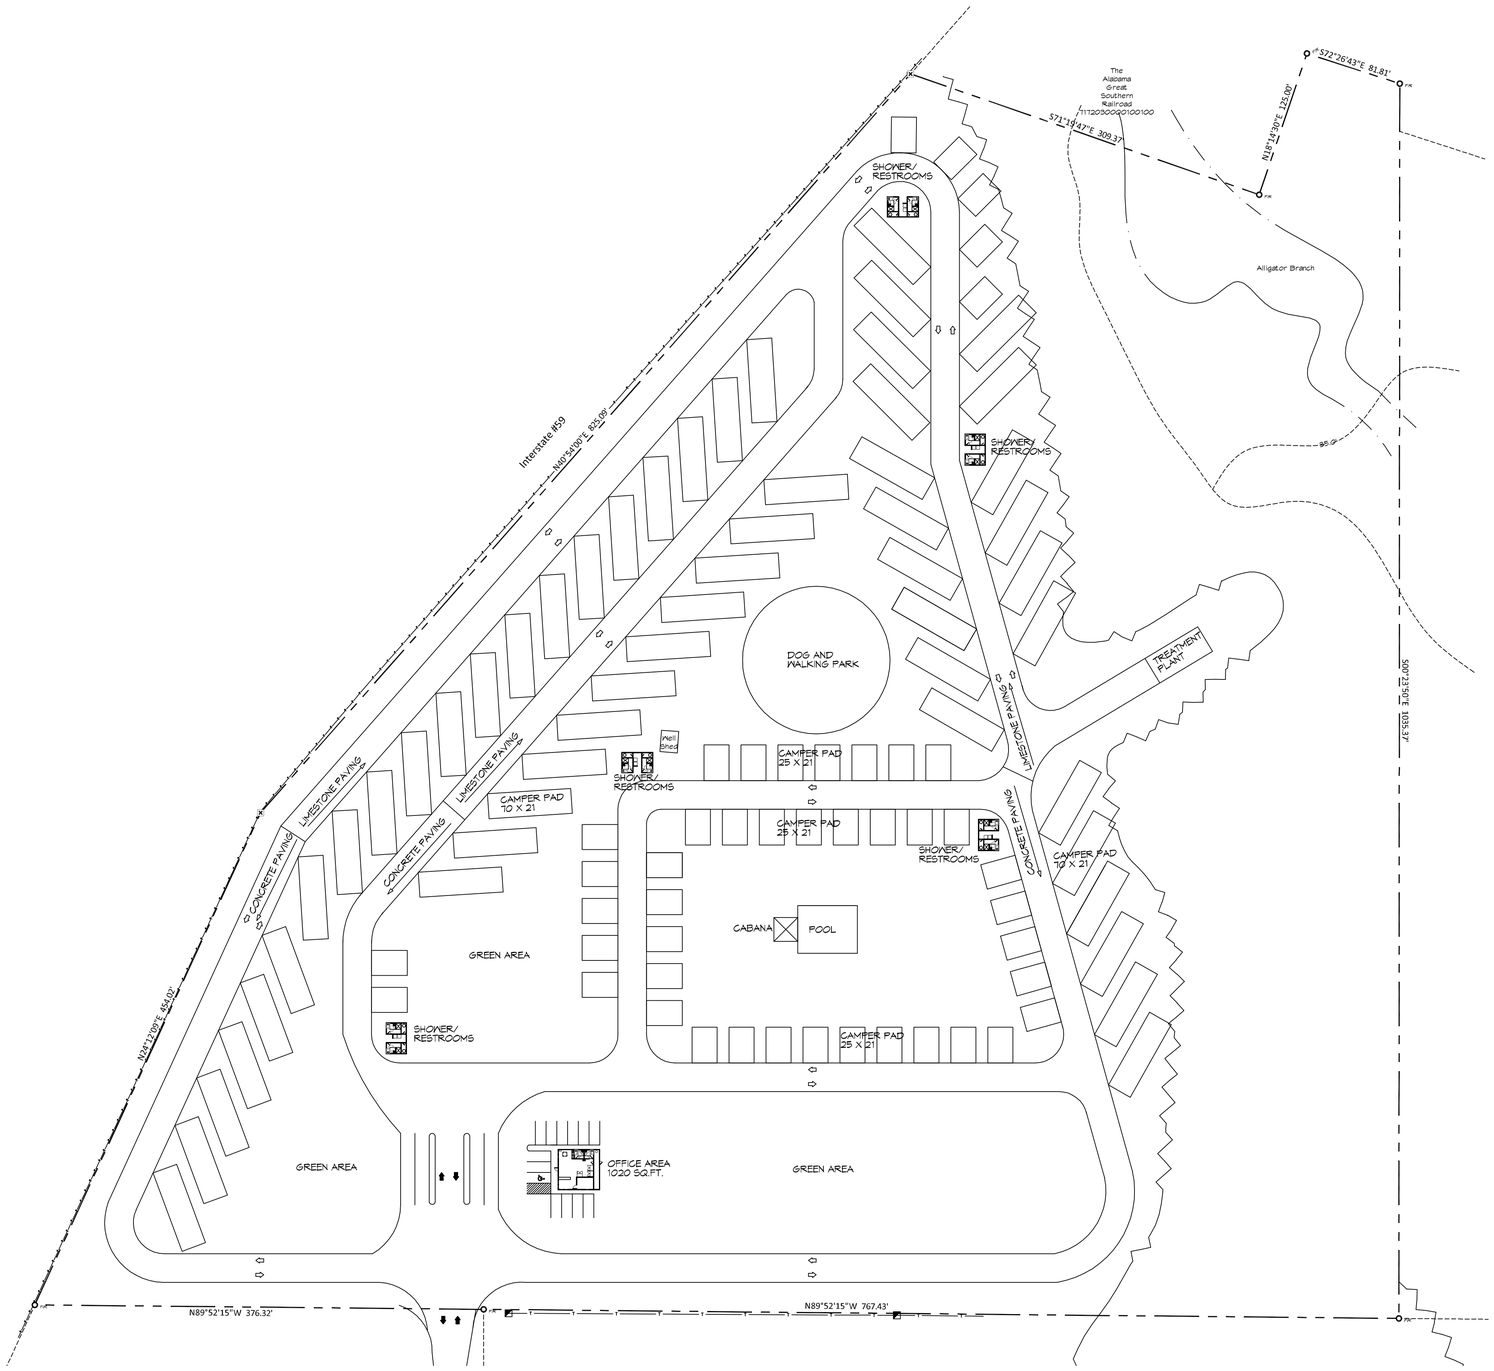

N

1 NEW RECREATIONAL R/V SITE

SCALE: 1" = 60'-0"

DAMMON ENGINEERING, INC.
LOUISIANA & MISSISSIPPI

Chief Engineer: Brian Wisitch, PE
554 Old Spanish Trail
Slidell, LA 70458

www.dammonengineering.com
info@dammonengineering.com
PH: 985.649.5832

REVISIONS

#	DESCRIPTION	DATE

SEAL:

NEW RECREATIONAL R/V SITE

FRANK MANGANO

JOB No:	M5555PPI		
DRAWN BY:	CAD	DATE:	01-25-2021
CHECKED BY:	CAD		

These drawings and specifications, or copies and the information contained in them are the property of Dammon Engineering, Inc. and shall not be used for any purpose other than the specific project for which they were prepared, nor shall they be disclosed to others, in whole or in part, for any purpose, unless prior written consent is obtained from Dammon Engineering, Inc. Visual contact with these drawings or specifications shall constitute conclusive evidence of acceptance of these restrictions.

SHEET TITLE:
OVERALL R/V SITE PLAN

DRAWING NUMBER:

C100

SHEET No: 1 of 1

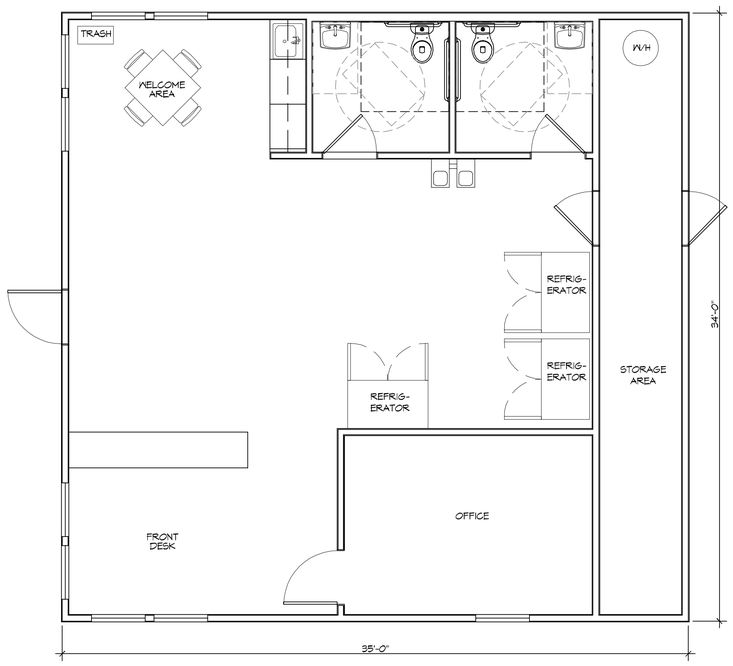

N

2 OFFICE FLOOR PLAN
SCALE: 1/4"= 1'-0"

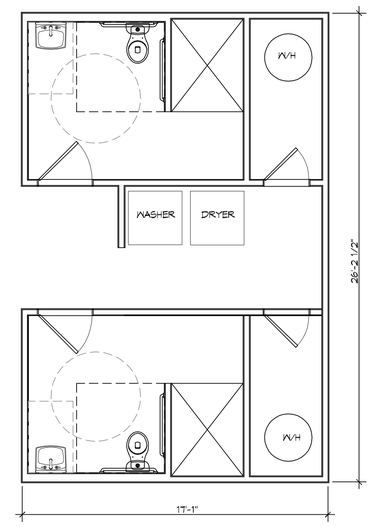

N

3 BATHROOM FLOOR PLAN
SCALE: 1/4"= 1'-0"

DAMMON ENGINEERING, INC.
LOUISIANA & MISSISSIPPI
www.dammonengineering.com
info@dammonengineering.com
PH: 985.649.5832
Chief Engineer: Brian Alstich, PE
554 Old Spanish Trail
Slidell, LA 70458

REVISIONS

#	DESCRIPTION	DATE

SEAL:

NEW RECREATIONAL R/V SITE
FRANK MANGANO
MISSISSIPPI

JOB No:	2020	DATE:	01-25-2021
DRAWN BY:	RLD	CHECKED BY:	CKD

The plans drawings and specifications, designs and drawings represent intellectual property of Dammon Engineering. Any reproduction or distribution of these drawings and specifications without the written consent of Dammon Engineering, Inc. is prohibited. Any modifications made to these drawings and specifications without the written consent of Dammon Engineering, Inc. shall release Dammon Engineering, Inc. from all liability for such modifications. Contact Dammon Engineering, Inc. for "Record Drawings" and specifications upon completion of project.

SHEET TITLE:
FLOOR PLAN

DRAWING NUMBER:
A101

SHEET No: 4 of 1

FILE NAME: J:\+ Commercial\Frank Mangano, Rv Site MS\Contract Drawings\A101 - Floor Plans.dwg PLOT DATE & TIME: Monday, January 25, 2021 8:24:52 AM