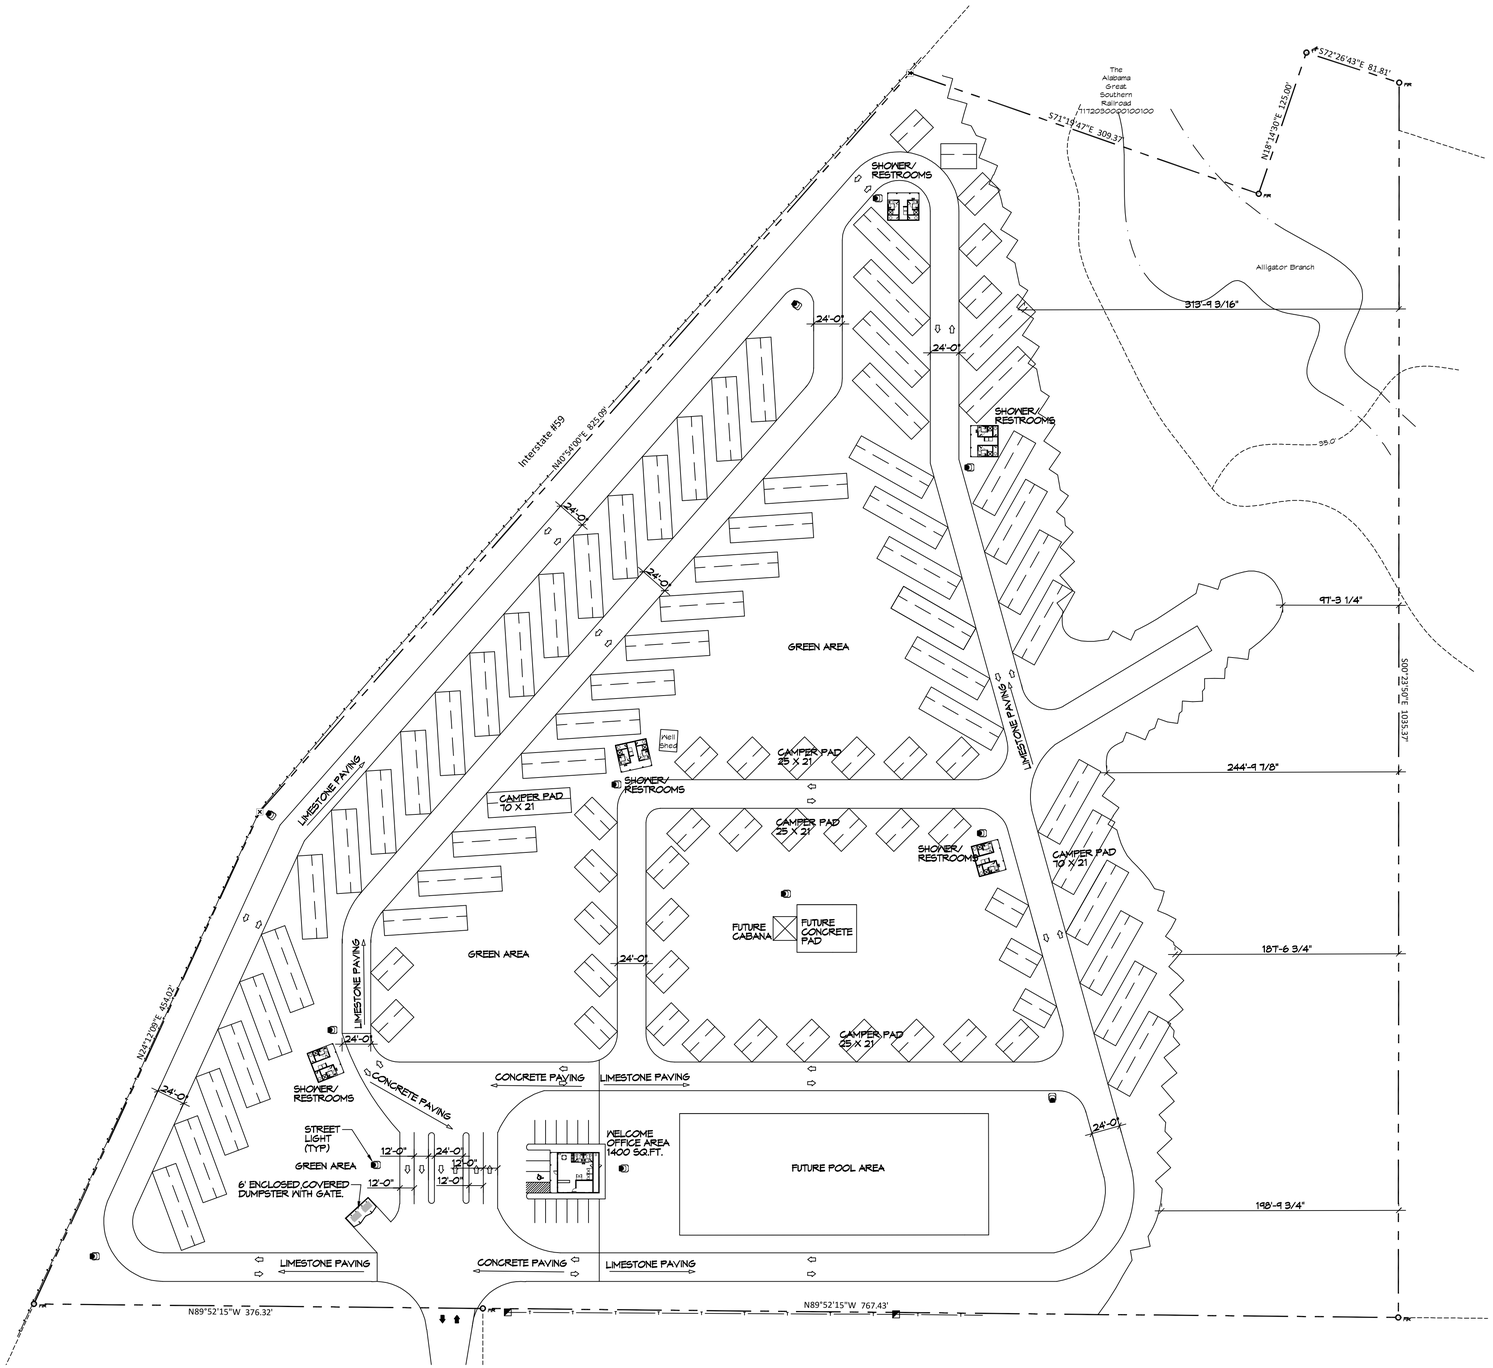


## 1 NEW RECREATIONAL R/V SITE

SCALE: 1" = 60'-0"

## PARKING

1 - WELCOME OFFICE 1,400 SQ. FT. WITH 15 PARKING PLACES

5 - SHOWER / WASHER AREA = 607 SQ. FT. EACH

## R/V PARKING

38 - 21' X 30' R/V PADS
54 - 21' X 70' R/V PADS

TOTAL OF 92 PARKING PADS




## 2 TYPICAL R/V PAD LAYOUT

SCALE: 1/16" = 1'-0"

DAMMON ENGINEERING, INC.
LOUISIANA & MISSISSIPPI
www.dammonengineering.com
info@dammonengineering.com
PH: 985.649.5832
Chief Engineer: Brian Mistich, PE
554 Old Spanish Trail
Slidell, LA 70458

REVISIONS
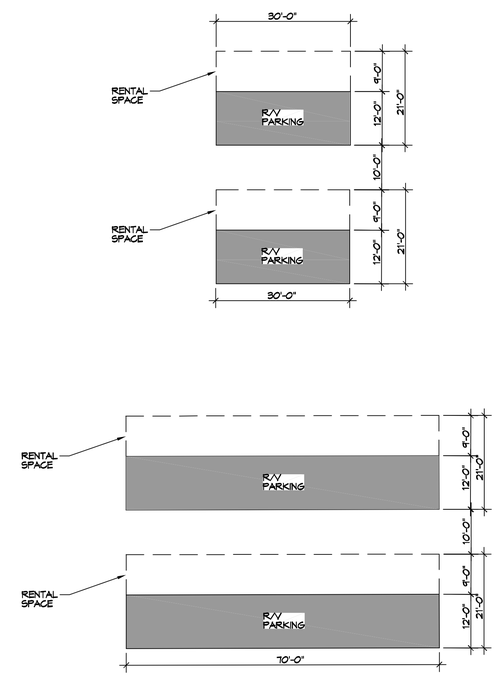
| # | DESCRIPTION | DATE |
|---|---|---|

SEAL:

NEW RECREATIONAL R/V SITE

# EXIT 1 R.V. RESORT, LLC.

MISSISSIPPI

| | |
|---|---|
| JOB No: | 2456 |
| DATE: | 01-31-2022 |
| DRAWN BY: | CKD |
| CHECKED BY: | CKD |

This plans & drawings are and shall remain the property of Dammon Engineering, and no part shall be used for any purpose other than the specified project without the written permission of Dammon Engineering. Plans & drawings are instruments of service and are not to be altered in any way without written consent of Dammon Engineering. Report errors and omissions or conflicts to Dammon Engineering immediately. Do not scale drawings. Use only the latest issued for construction drawings.

SHEET TITLE:
OVERALL R/V SITE PLAN

DRAWING NUMBER:

C101

SHEET No: 1 of 1

FILE NAME: J:_Commercial\2456 - Frank Mangum RV Park MTC\Current Drawings\C101.dwg PLOT DATE & TIME: Monday, January 31, 2022 8:14:37 AM